

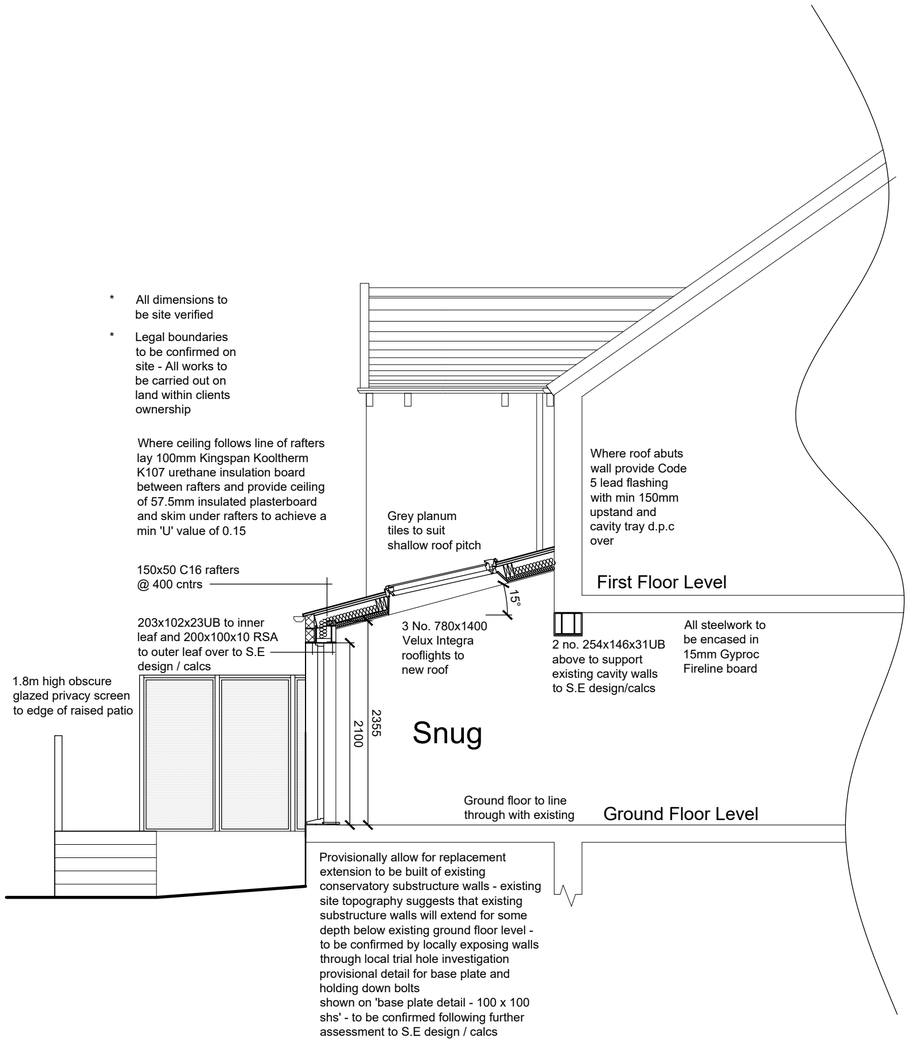


Section A-A

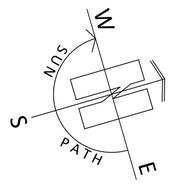

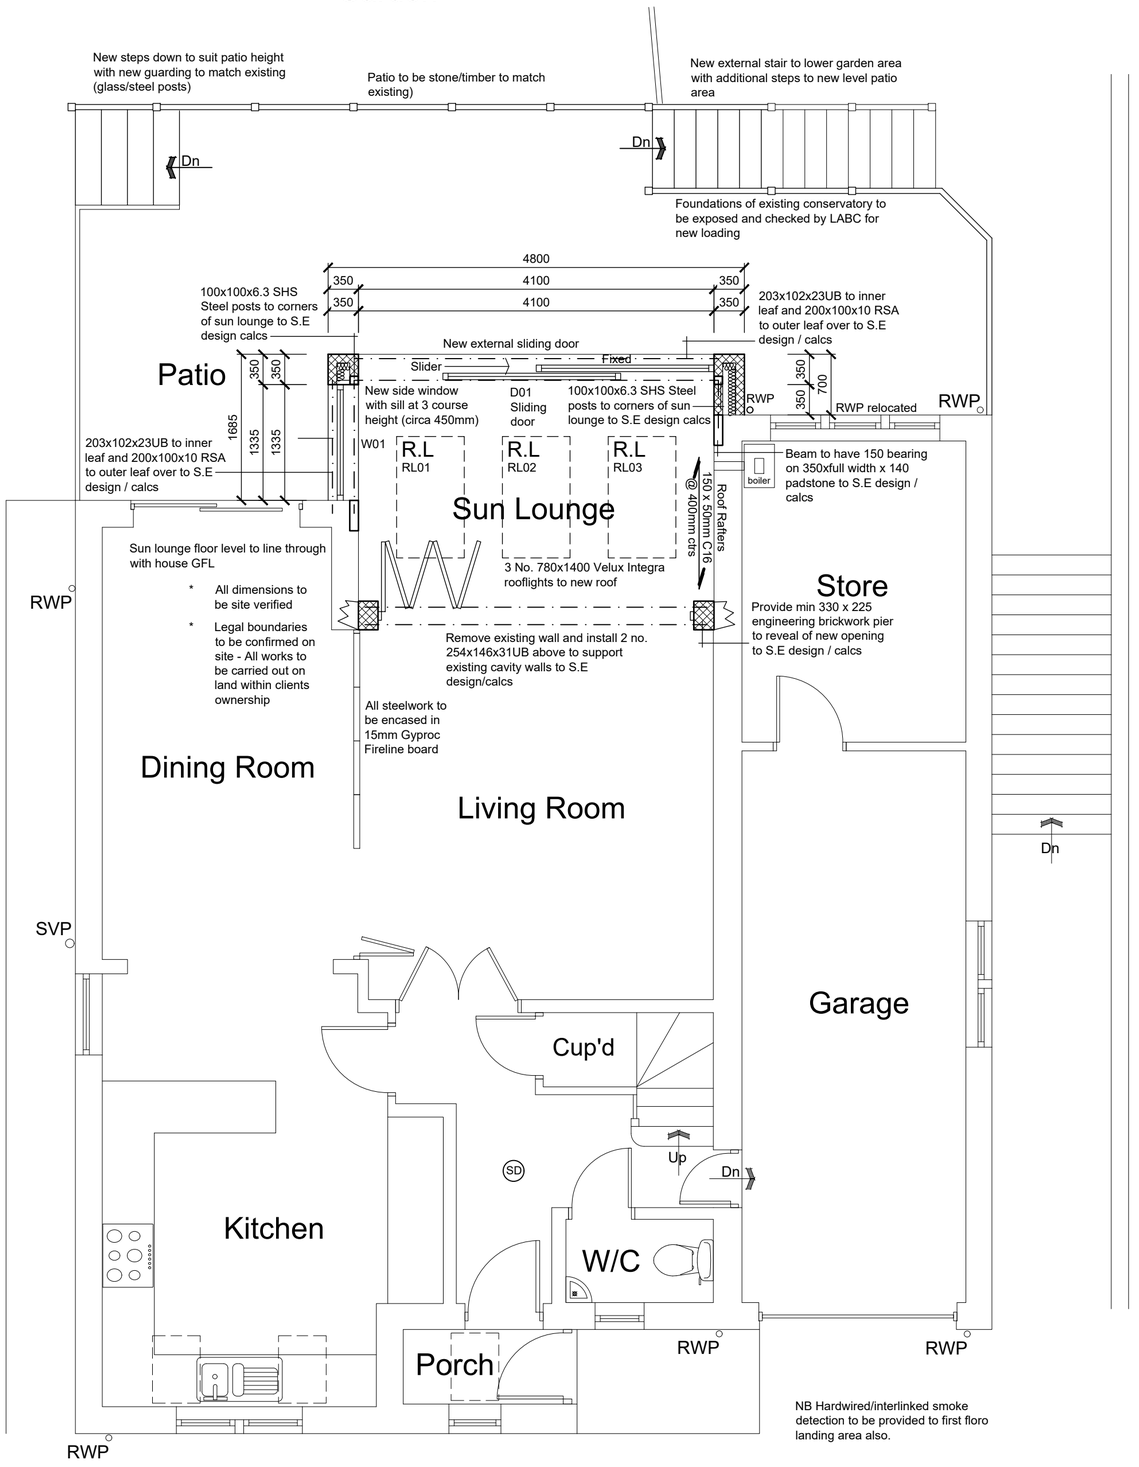

Ground Floor Plan

1:50

0.5m 1m 2m 3m 4m 5m 6m 7m

KEY

SD	Smoke alarm ~ mains powered and interconnected
HD	Heat alarm ~ mains powered and interconnected
SG	Safety Glass
obs	Obscure Glazing
E	Extract Fan
F	Flue
SVP	Soil & Vent pipe
RWP	Rain water pipe
B.I.G	Back inlet gully
EW	Escape Window
●	FD30 Fire door
⊕	Mechanical Extract Fan

PAUL MATTHEWS ARCHITECTURAL Ltd

ARCHITECTURE | PLANNING | DESIGN

Malkin Farm
Brow Lane
Holmfirth
HD9 2RJ
07946872499
paul@paulmatthewsarchitectural.co.uk
www.paulmatthewsarchitectural.co.uk

Company Registration Number: 09898149 – Company Registered in England and Wales

Project
Removal of Conservatory and Erection of Replacement Single Storey Rear Extension, Alterations to Patio and External Steps and associated alterations to dwelling at, 24 Broad Oak, Linthwaite, Huddersfield HD7 5TE

Client
Mr & Mrs C Sykes

Drawing Title/Issue
Building Regulation Stage Plan & Section

scale	date	sheet size	dwg. no.
1:50	12/2024	A2	24/1109/06