



SOUTH ELEVATION
1:100

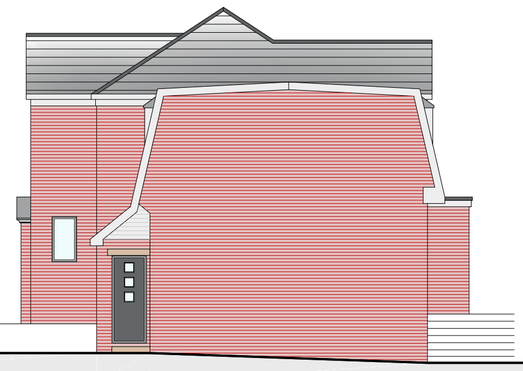


EAST ELEVATION
1:100




NORTH ELEVATION
1:100

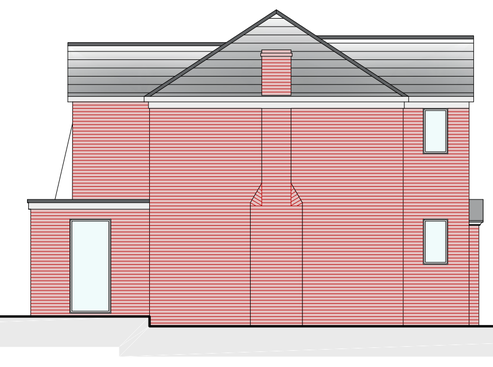

WEST ELEVATION
1:100

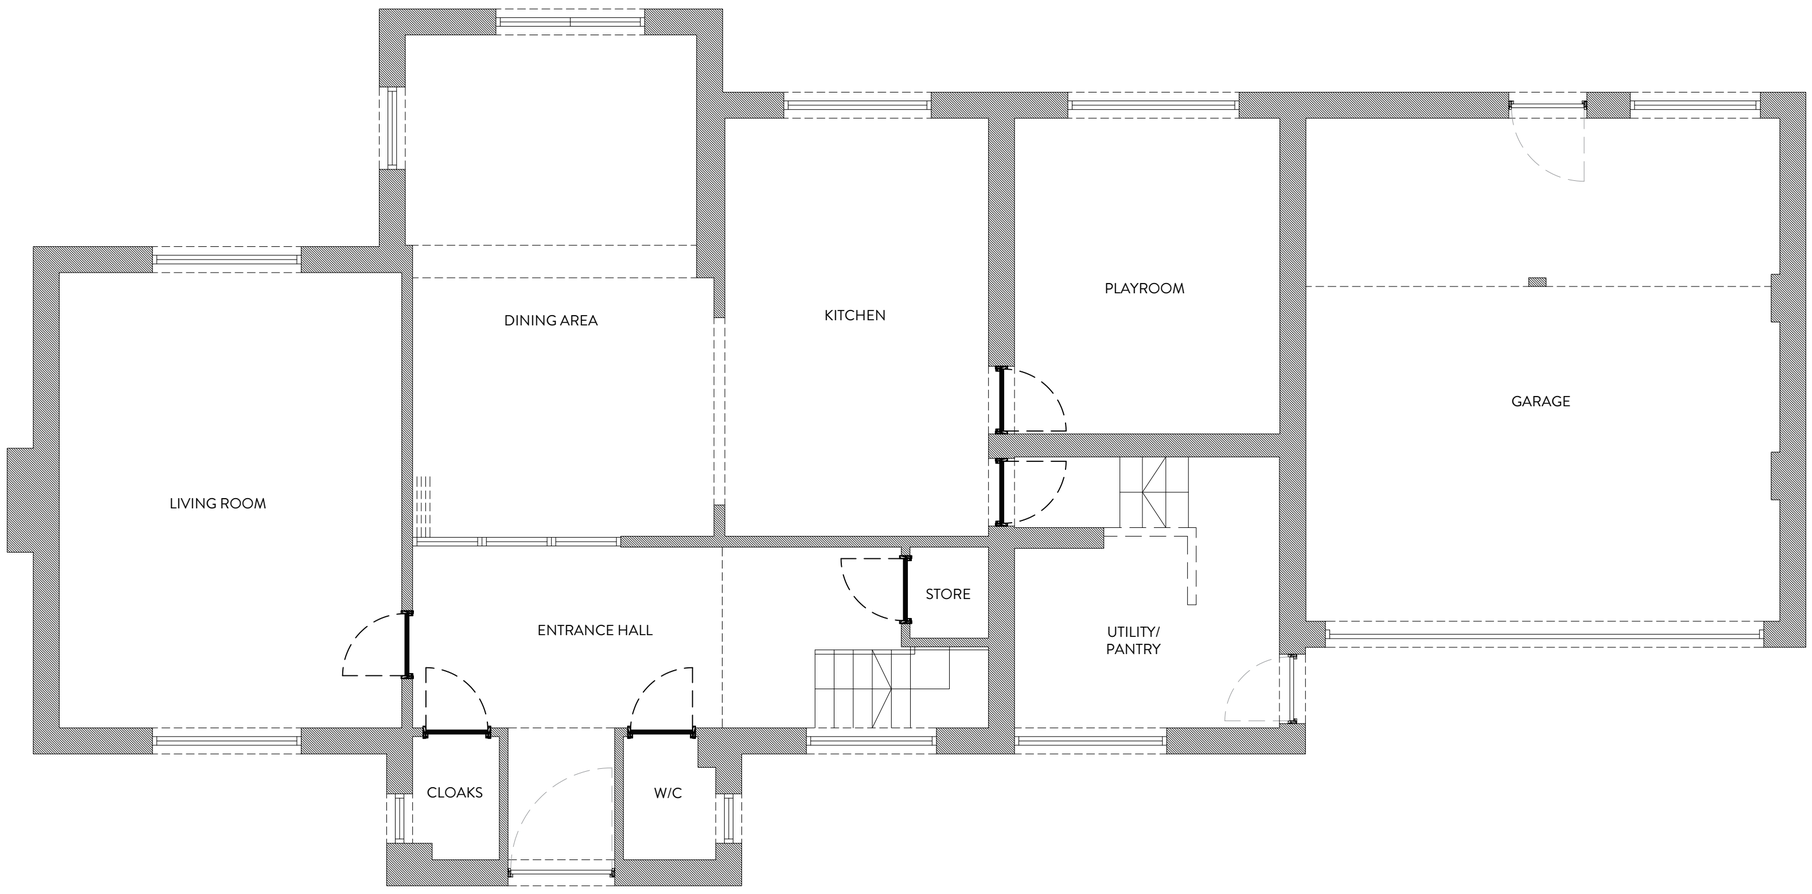

GROUND FLOOR PLAN
1:50

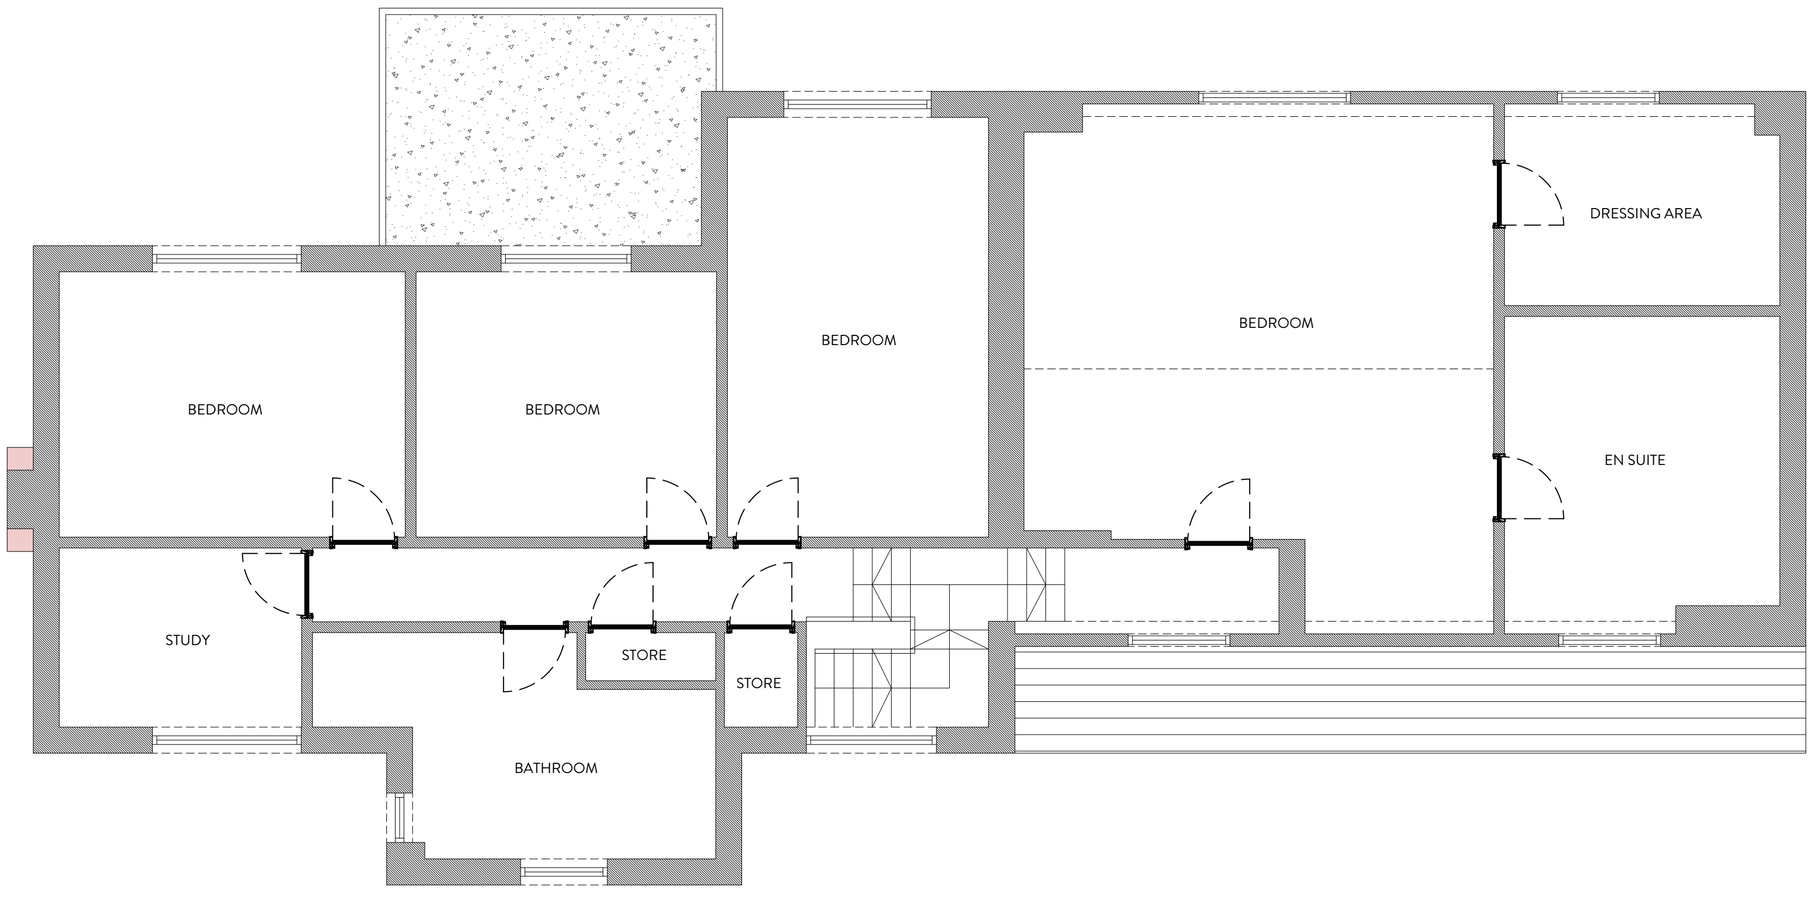

FIRST FLOOR PLAN
1:50

2021 NORTHERN DESIGN AWARDS FINALIST
2022 Best of Houzz Service
BUILD 2021 Home Builder Awards
BUILD Architecture Awards 2019

REVISION	DESCRIPTION	DATE
-	-	-
-	-	-
-	-	-
-	-	-
-	-	-
-	-	-
-	-	-
-	-	-
-	-	-
-	-	-
-	-	-

NOTES

STATUS: PLANNING DRAWING

ORANGE DESIGN STUDIO.
ARCHITECTURAL PRACTICE
hello@orangedesignstudio.co.uk
59A, Huddersfield Road, Mirfield, WF14 8AA
orangedesignstudio.co.uk
01924 650930

COPYRIGHT © ORANGE DESIGN STUDIO LIMITED

PROJECT TITLE: SUMMERHILL
DRAWING TITLE: EXISTING GA

SCALE	DRAWN	CHECKED	PROJECT REFERENCE
1:100	EG	JH	ODS 25/985

PAPER SIZE	DWG NUMBER	DATE	REVISION
A1	(EX)001	10/04/25	/

CLIENT: MR & MRS GORDON