
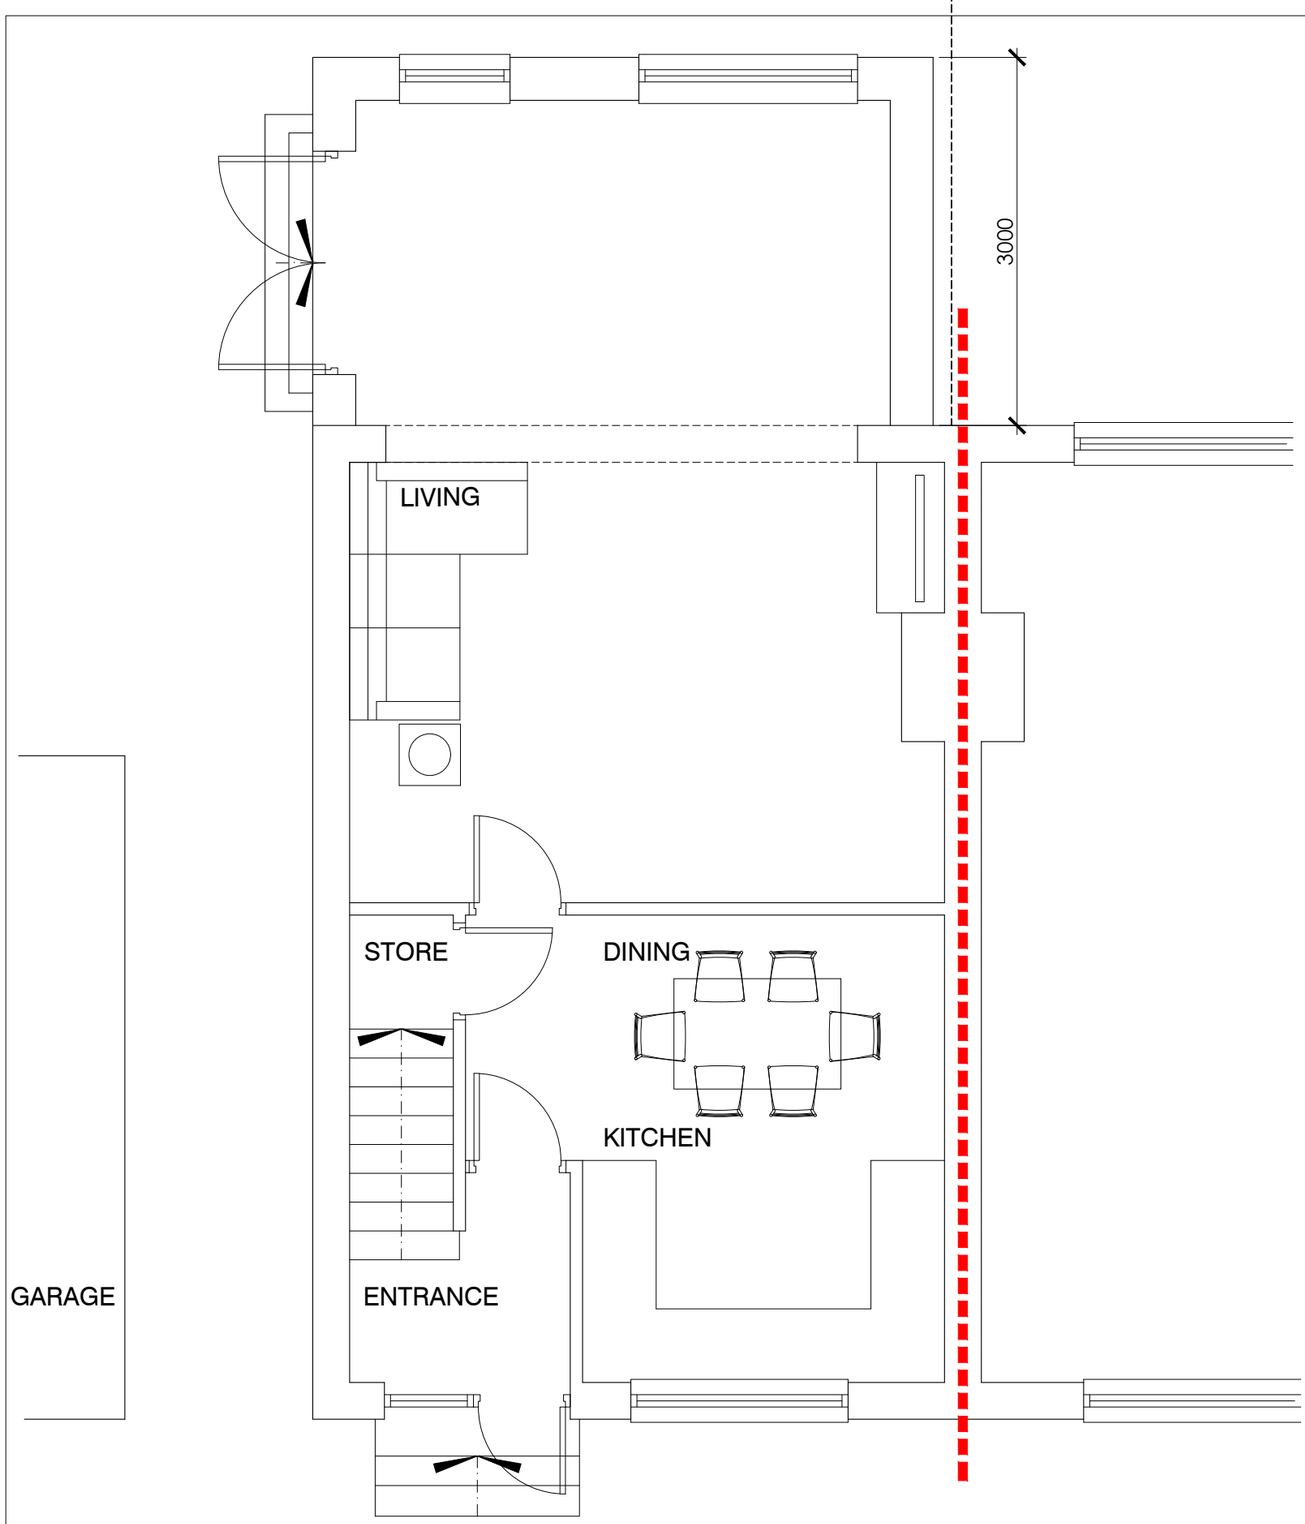


Proposed Ground Floor Plan 1:50

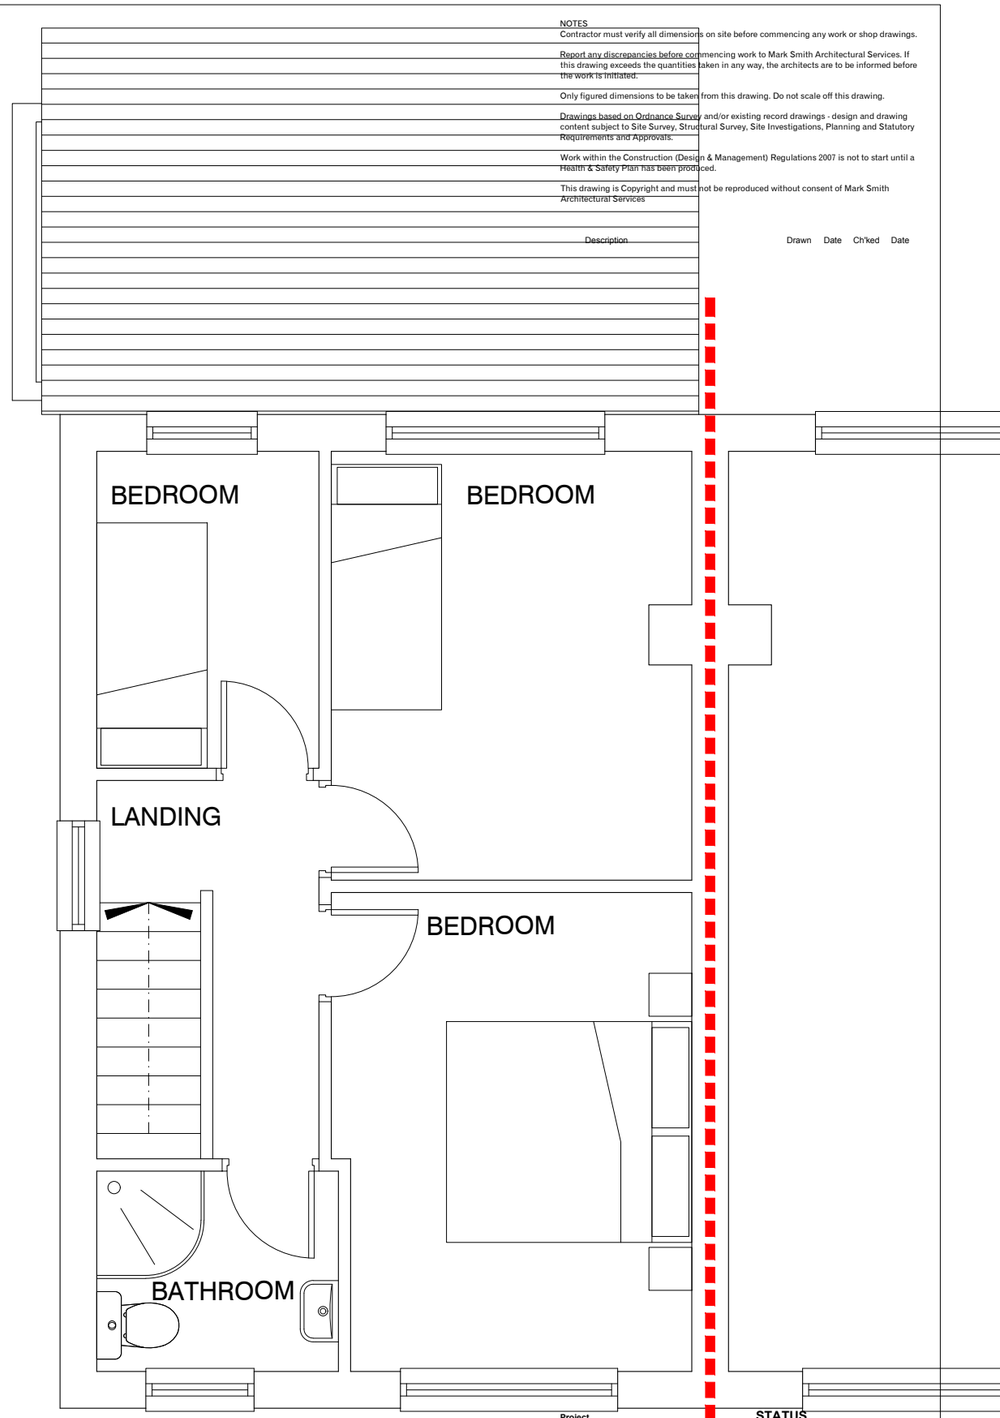

Proposed First Floor Plan 1:50

NOTES
Contractor must verify all dimensions on site before commencing any work or shop drawings.

Report any discrepancies before commencing work to Mark Smith Architectural Services. If this drawing exceeds the quantities taken in any way, the architects are to be informed before the work is initiated.

Only figured dimensions to be taken from this drawing. Do not scale off this drawing.

Drawings based on Ordnance Survey and/or existing record drawings - design and drawing content subject to Site Survey, Structural Survey, Site Investigations, Planning and Statutory Requirements and Approvals.

Work within the Construction (Design & Management) Regulations 2007 is not to start until a Health & Safety Plan has been produced.

This drawing is Copyright and must not be reproduced without consent of Mark Smith Architectural Services

Description	Drawn	Date	Ch'ked	Date

Project
6 ALEXANDRA ST,
LIVERSEDGE WF15 6PL

STATUS
PLANNING

Drawing Title:
FLOOR PLANS
AS PROPOSED

Scale:	Date:	Drawn:	Checked:
1:50 @ A3	FEB 26	MS	

Drawing Number: **007**

Revision: **A**

MARK SMITH ARCHITECTURAL SERVICES
A: 164 Shay Lane, Walton, WF2 6NP T: 07990517611