




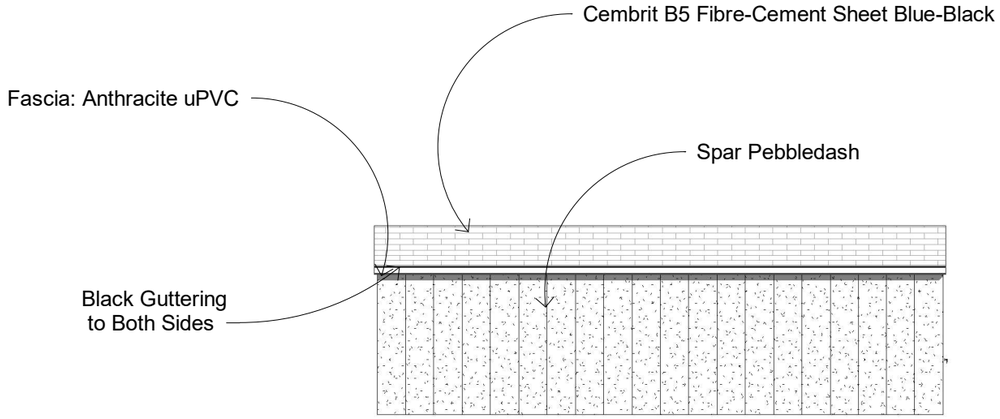


1 Rear Elevation
1 : 100

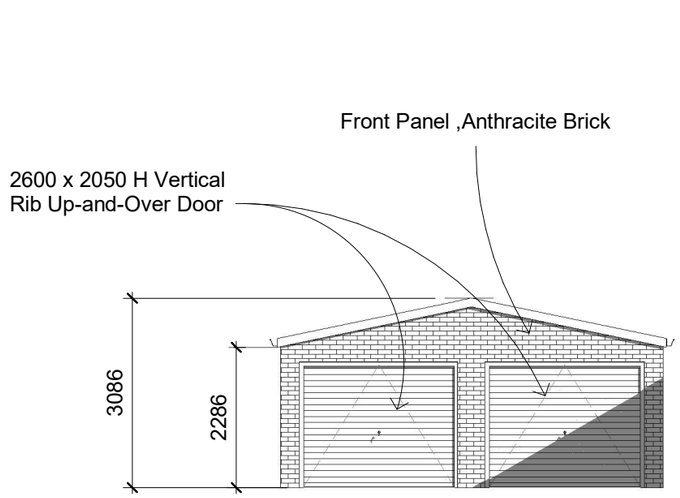

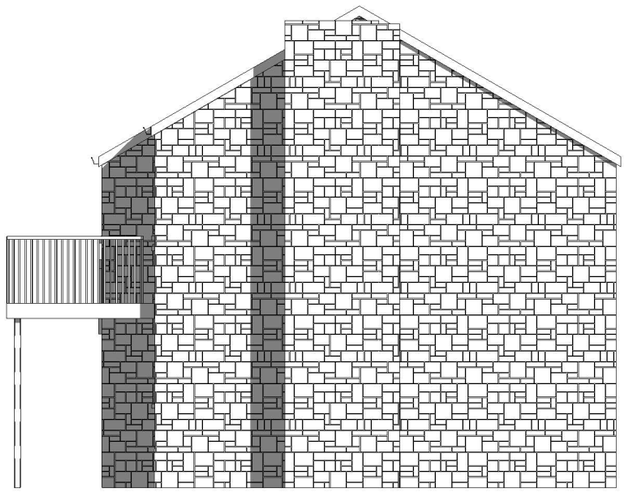

2 Side A Elevation
1 : 100



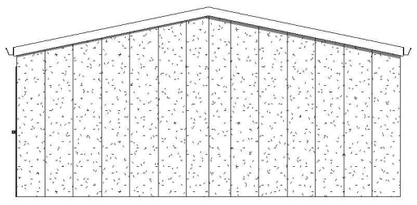

3 Side B Elevation
1 : 100

0m 2m 4m 6m 8m 10m

VISUAL SCALE 1:100 @ A3

registered LABC Partner Authority Scheme

AGF Plans & Architectural Services Ltd.
121 Park Rd,Westhoughton,Bolton,BL5 3DB.
agfplans@hotmail.co.uk - 07980544857

Planning
Building Control
Structural Calculations
Project Management

PROJECT
Proposed Detached Garage To Wild Acre, New Mill Road,Holmfirth, HD9 7LN.

SHEET
Proposed Elevations

CLIENT
Mr J Whitwam

Date	Project number	Scale (@ A3)
20/05/2026	NDH/JW/5/26	1 : 100

Drawn by: Neil
Checked by: Checker
DRAWING NUMBER: 2 Of 5
REV:

19/05/2026 14:46:24