
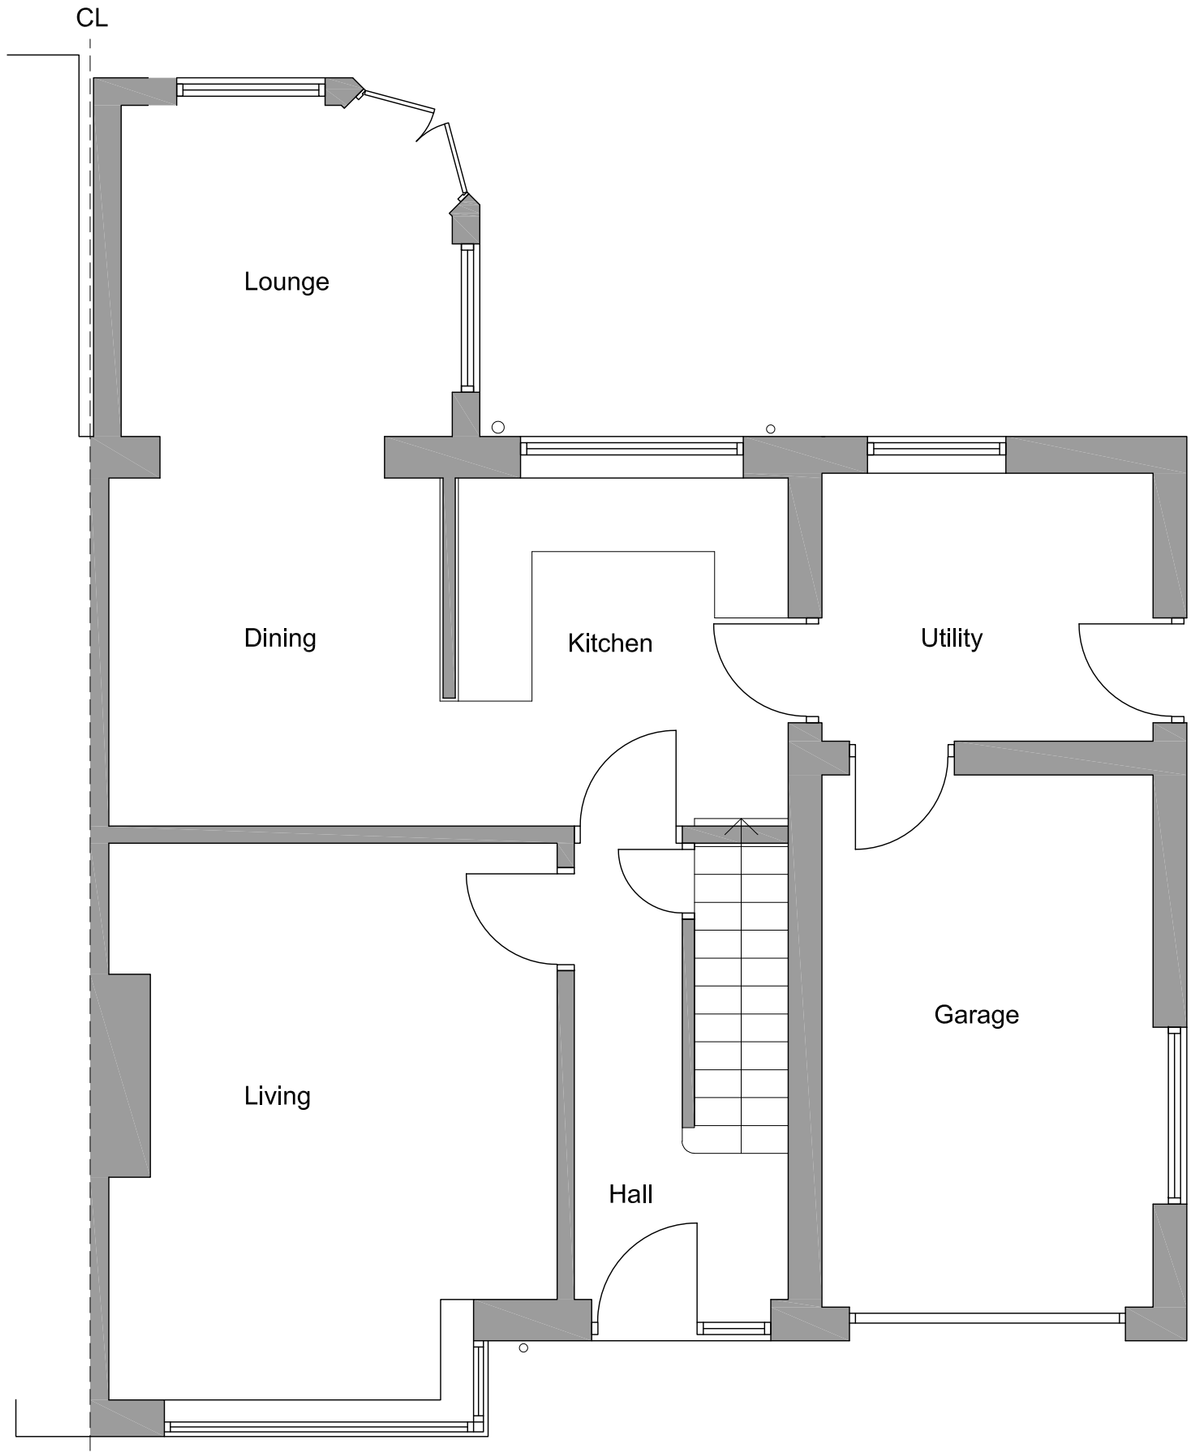



GROUND FLOOR PLAN

0 0.5 1 1.5 2 2.5m

Scale 1:50@ A2

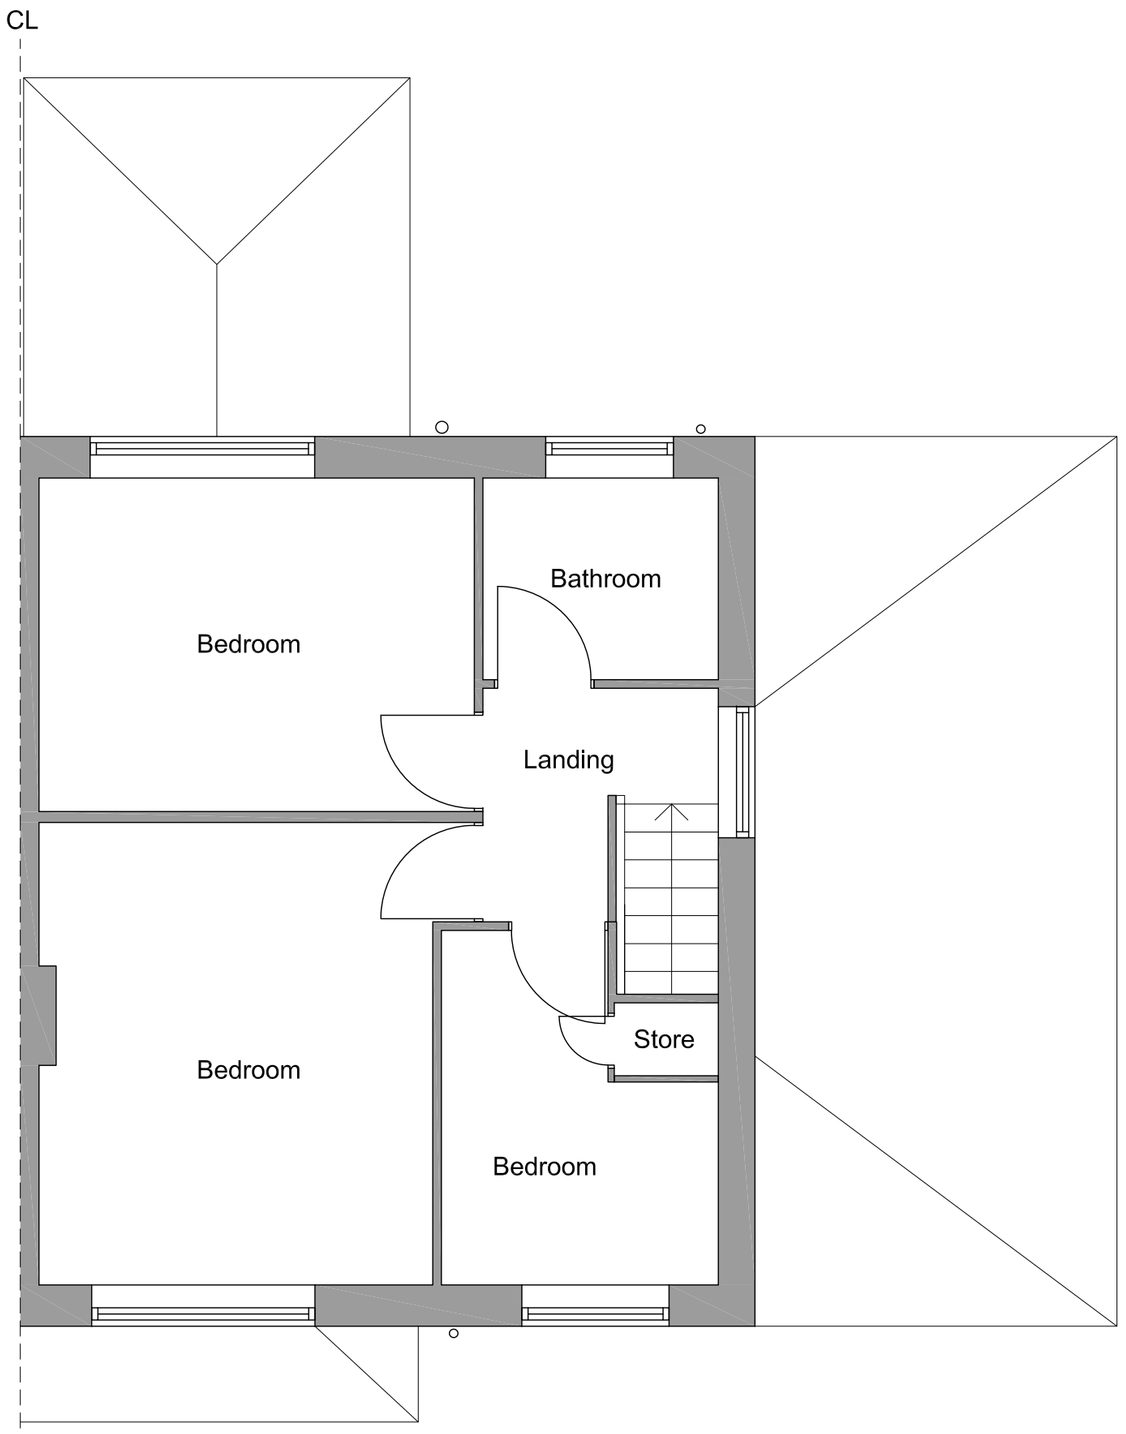

FIRST FLOOR PLAN

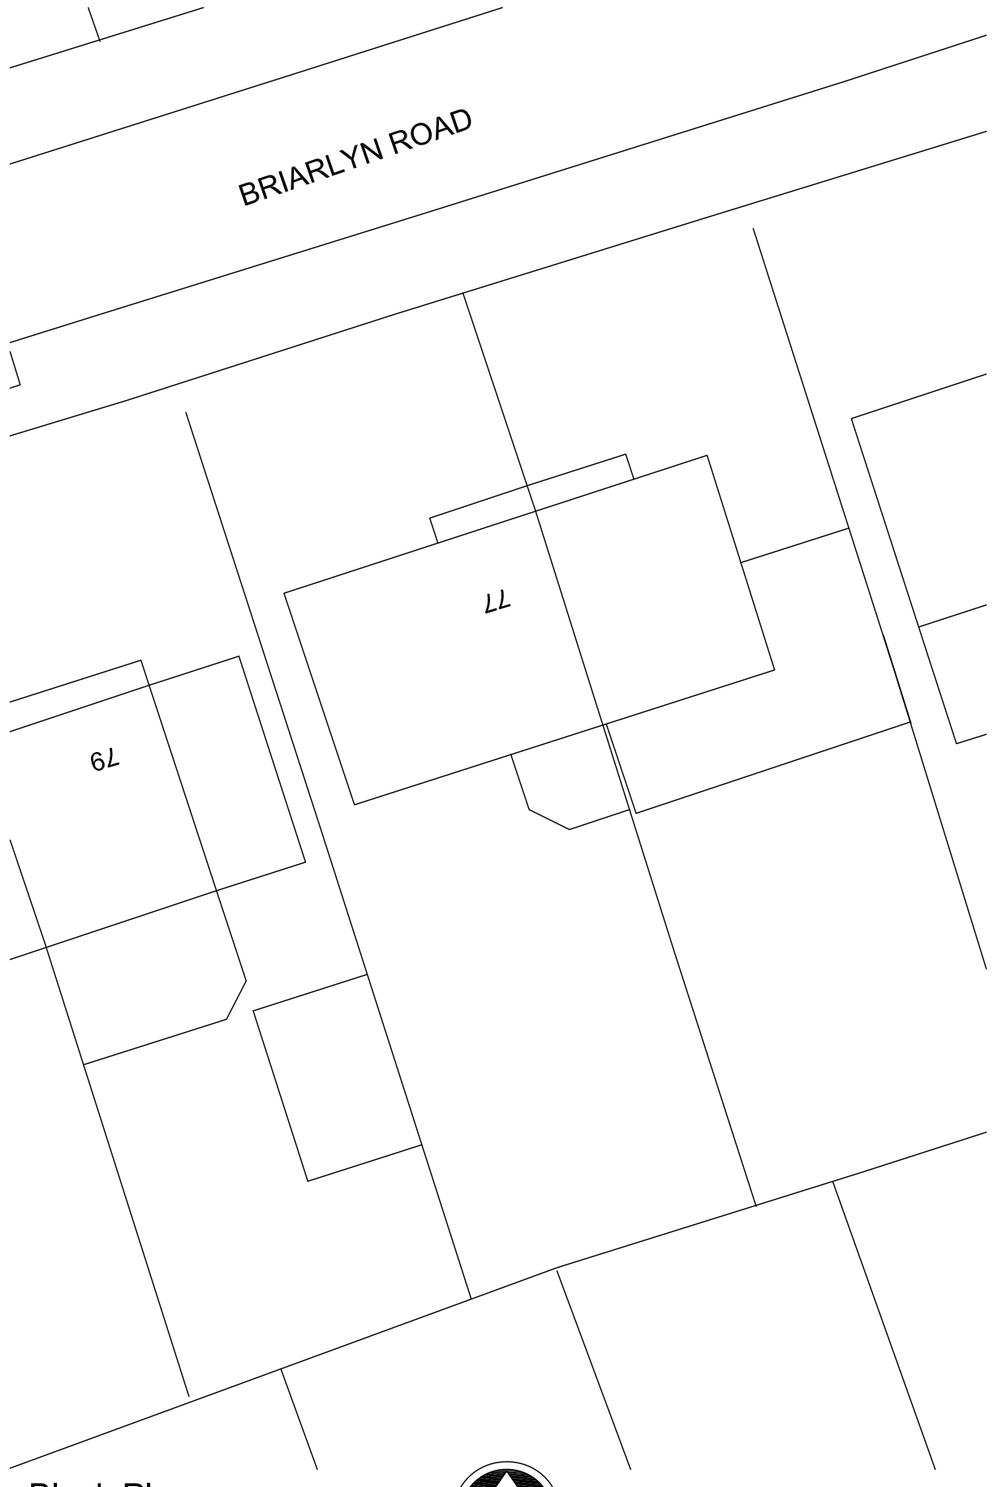


Block Plan

0 2 4 6 8 10m

Scale 1:200 @ A2



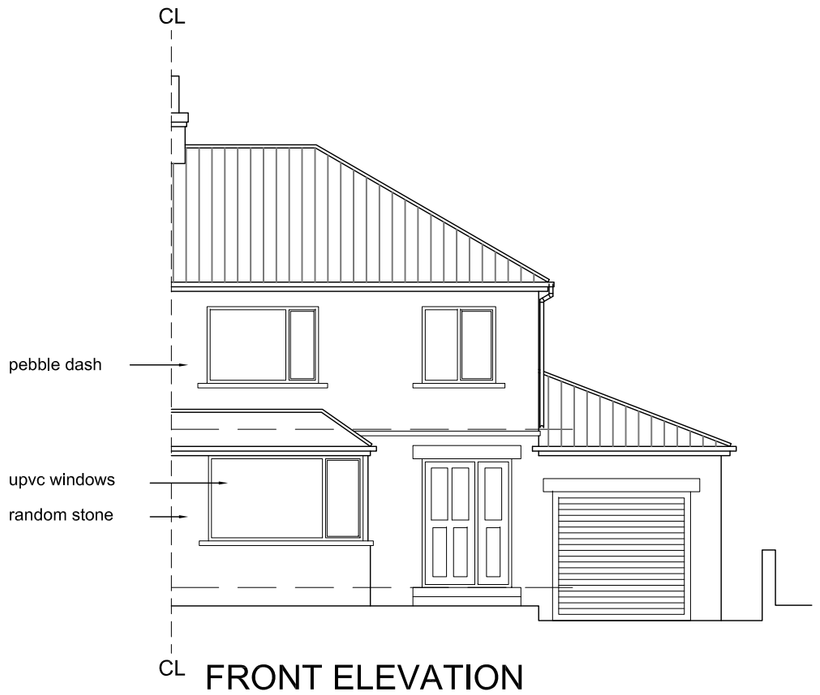


FRONT ELEVATION

0 1 2 3 4 5m


Scale 1:100 @ A2



SIDE ELEVATION

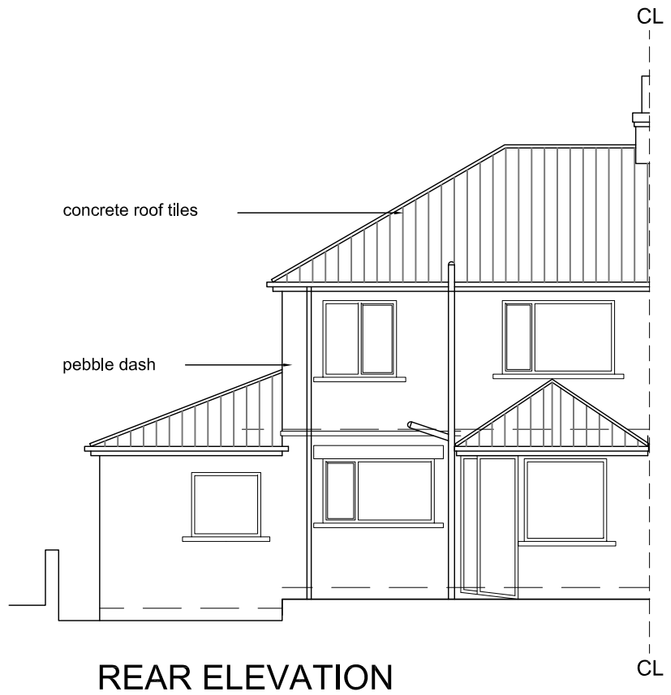

REAR ELEVATION

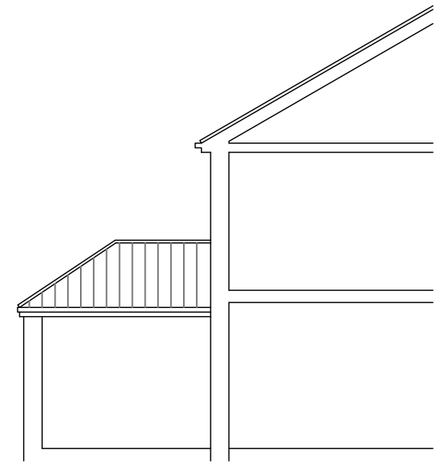

SECTIONAL SIDE ELEVATI(

Existing Floor Plans,
Elevations and Block Plan

77 Briarlyn Road,
Huddersfield
HD3 3NW
Drg sheet 001