
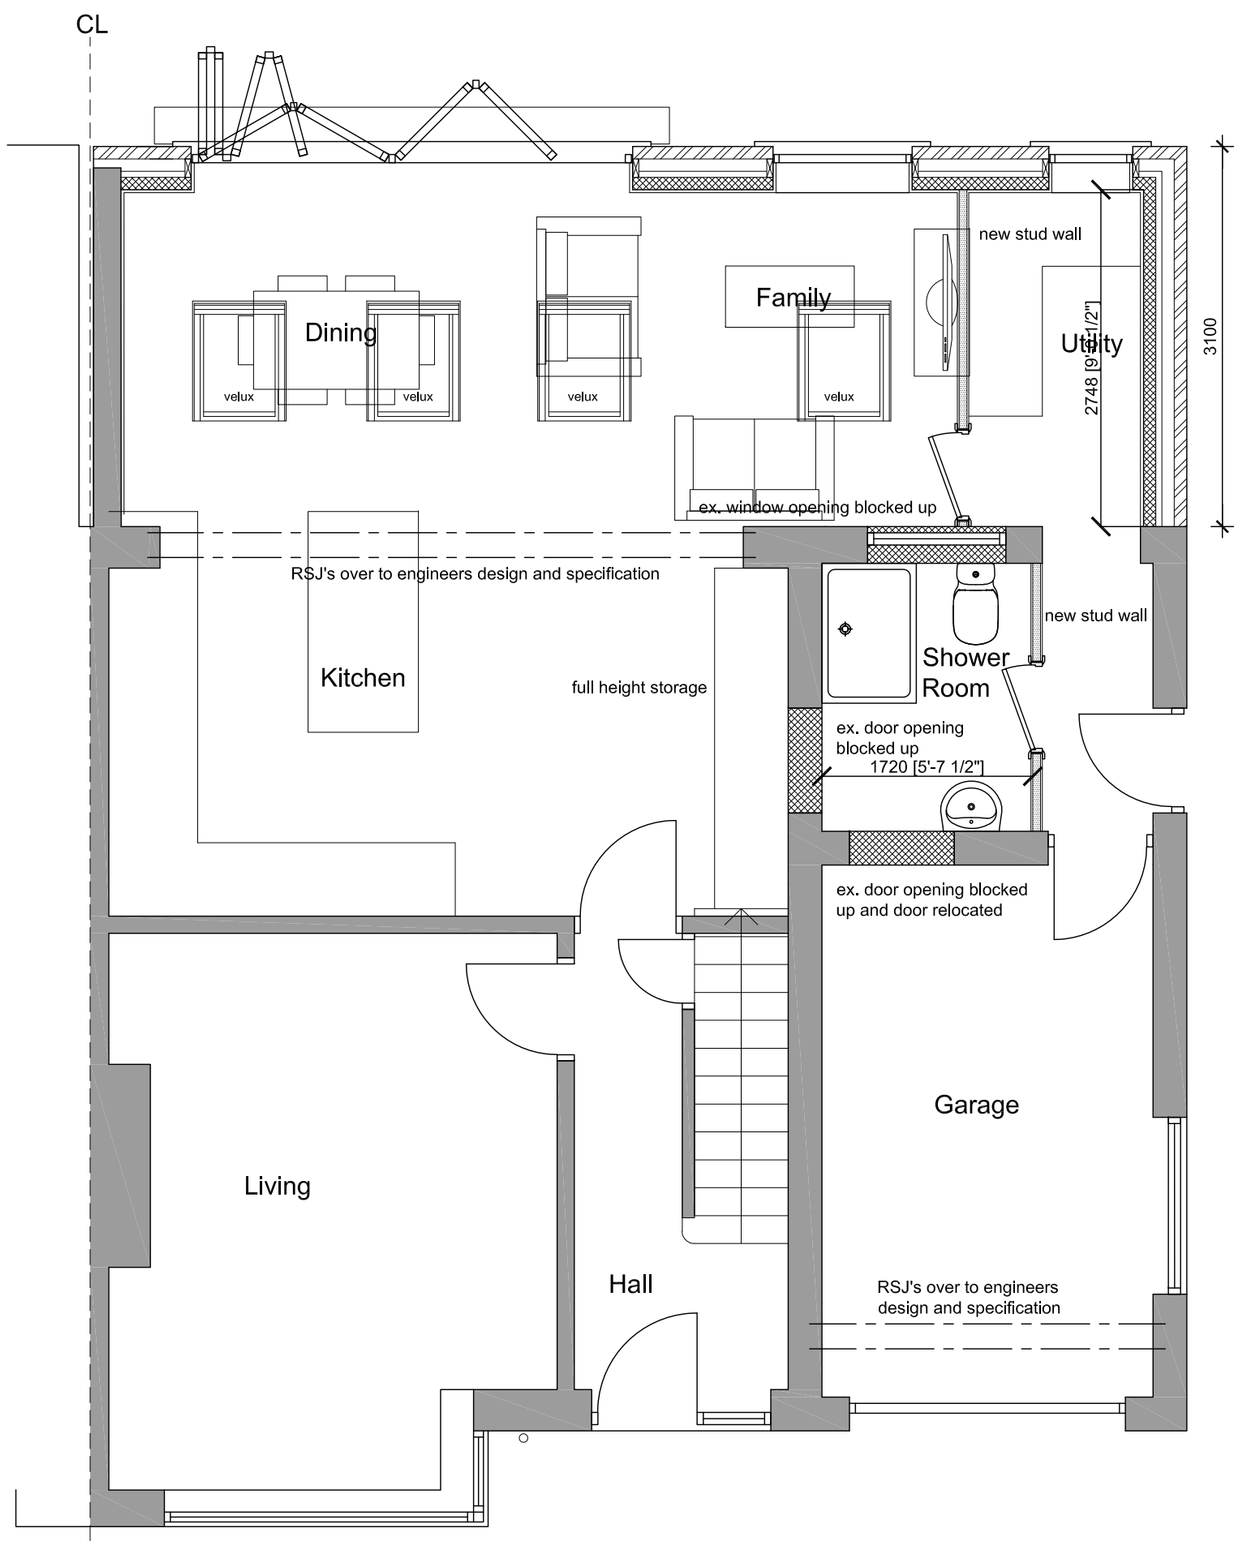



GROUND FLOOR PLAN

0 0.5 1 1.5 2 2.5m

Scale 1:50@ A2

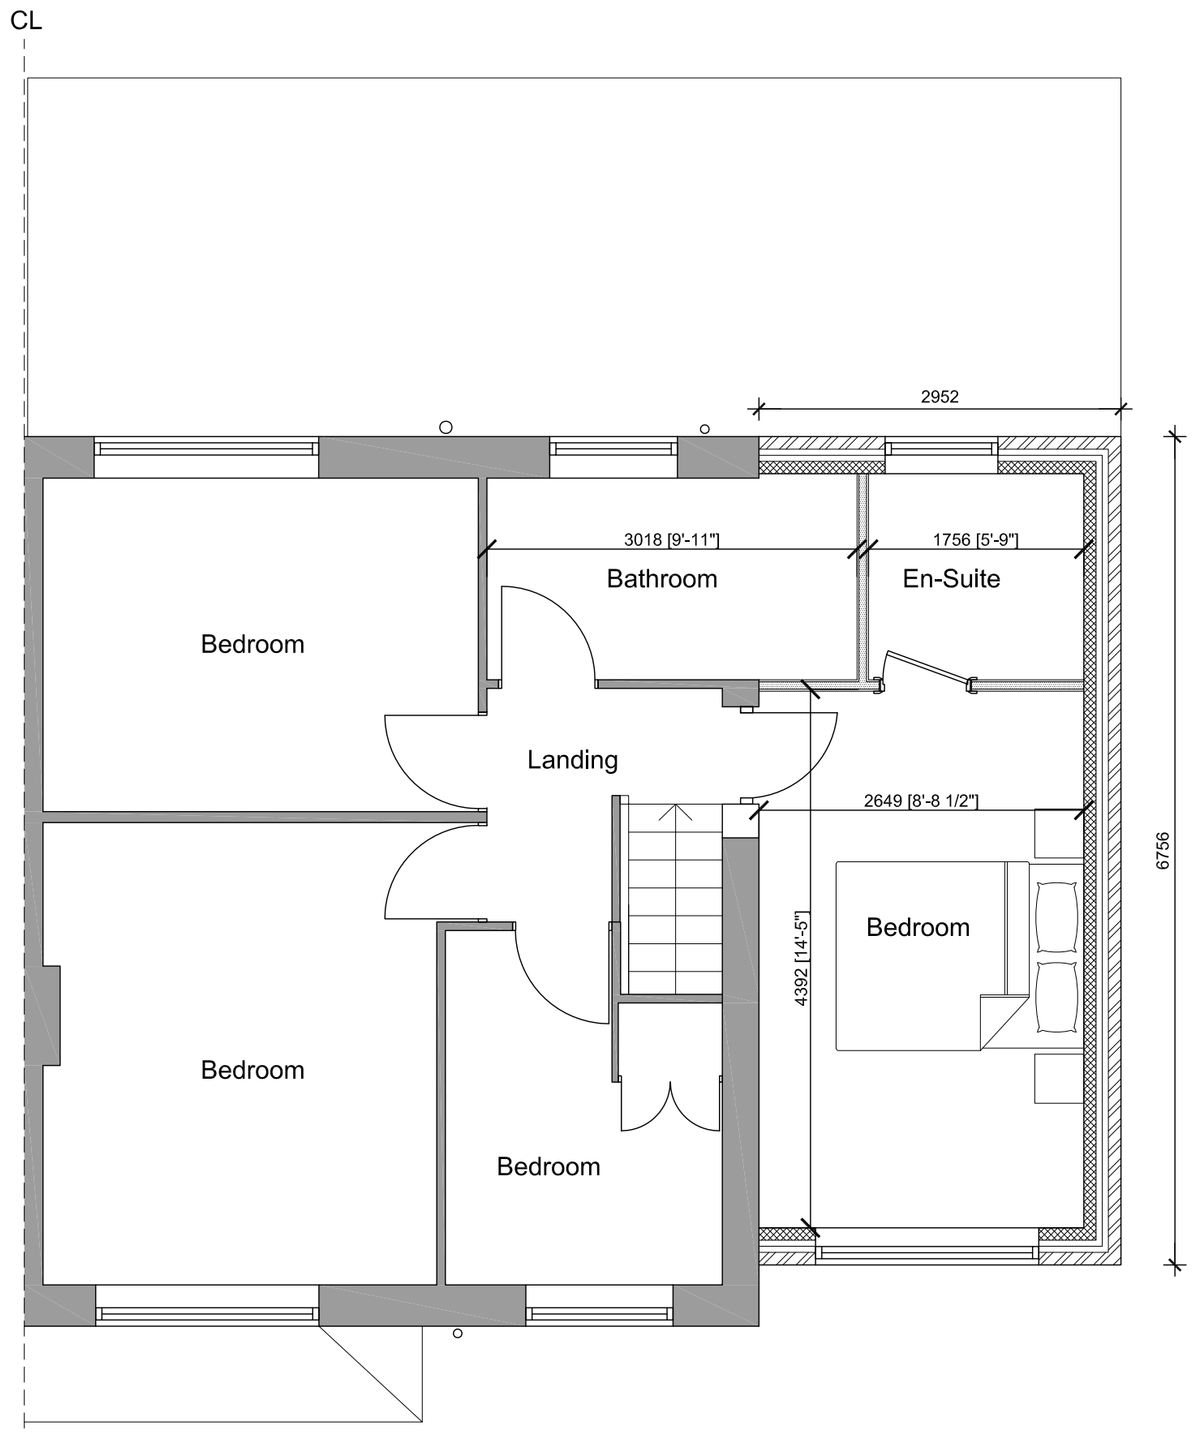


FIRST FLOOR PLAN

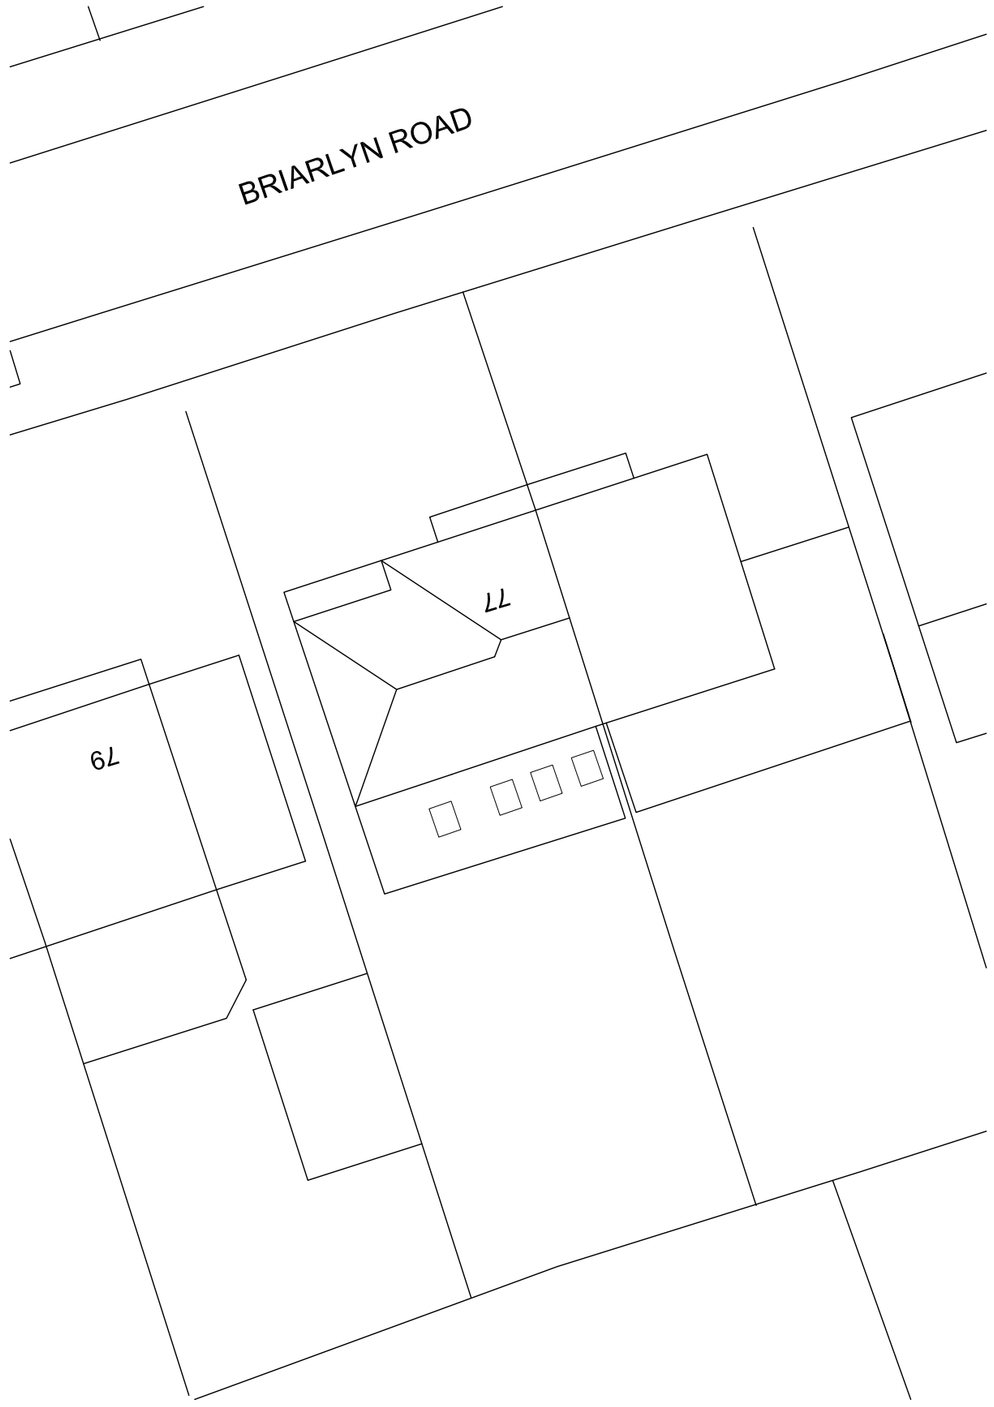


Block Plan

0 2 4 6 8 10m

Scale 1:200 @ A2

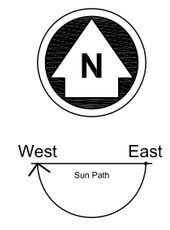


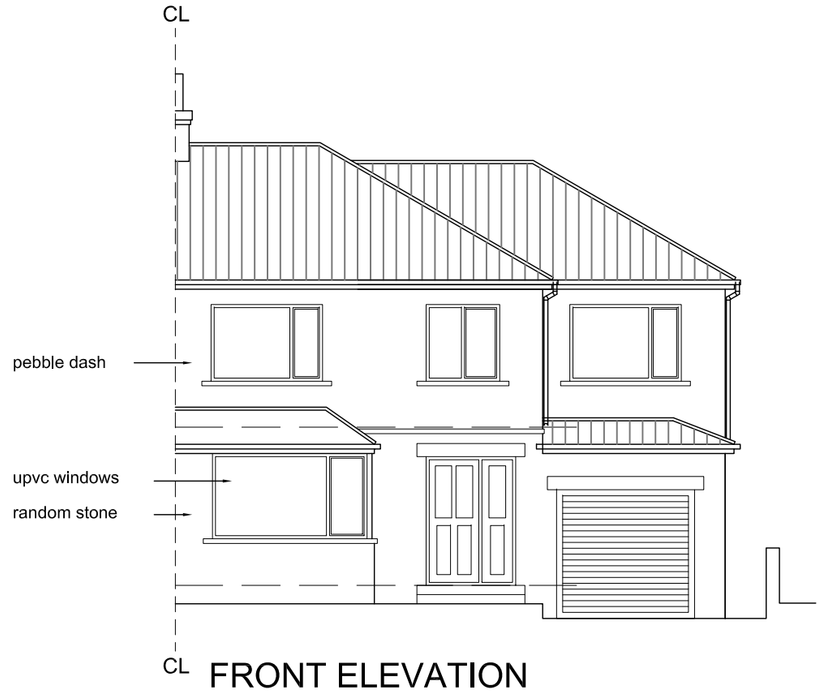


FRONT ELEVATION

0 1 2 3 4 5m


Scale 1:100 @ A2

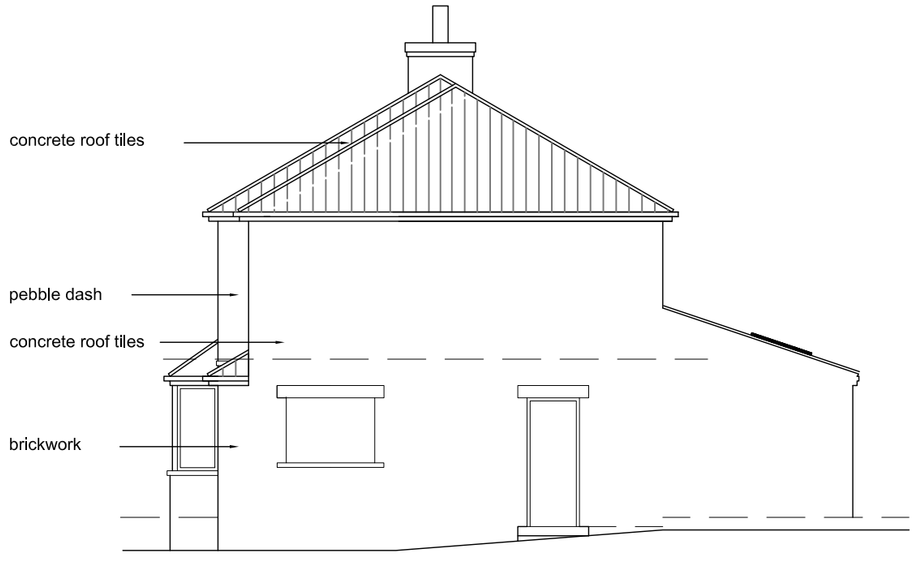

SIDE ELEVATION

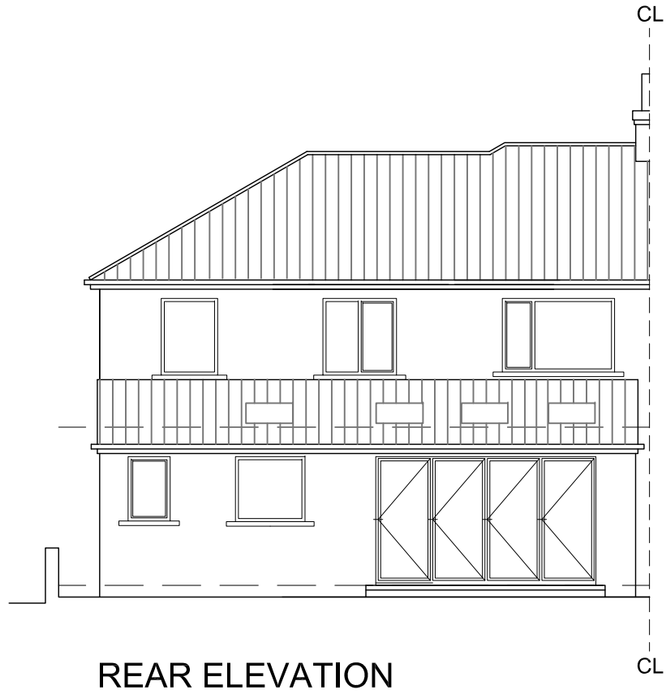

REAR ELEVATION

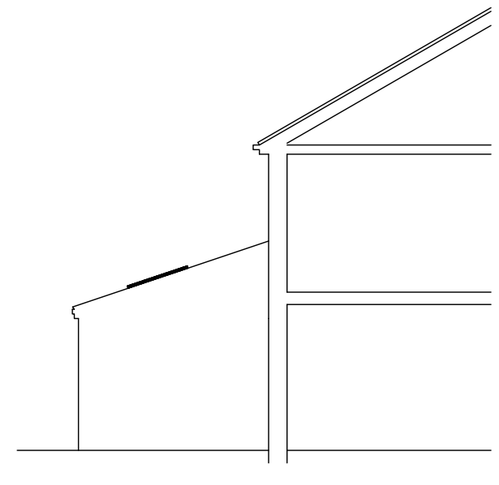

SECTIONAL SIDE ELEVATION

Proposed Floor Plans, Elevations and Block Plan

77 Briarlyn Road,
Huddersfield
HD3 3NW
Drg sheet 007 A