
0 10 20 30 40 50 100 Millimetres @ A1

0 5 10 15 20 30 40 50mts

1:500 Scale

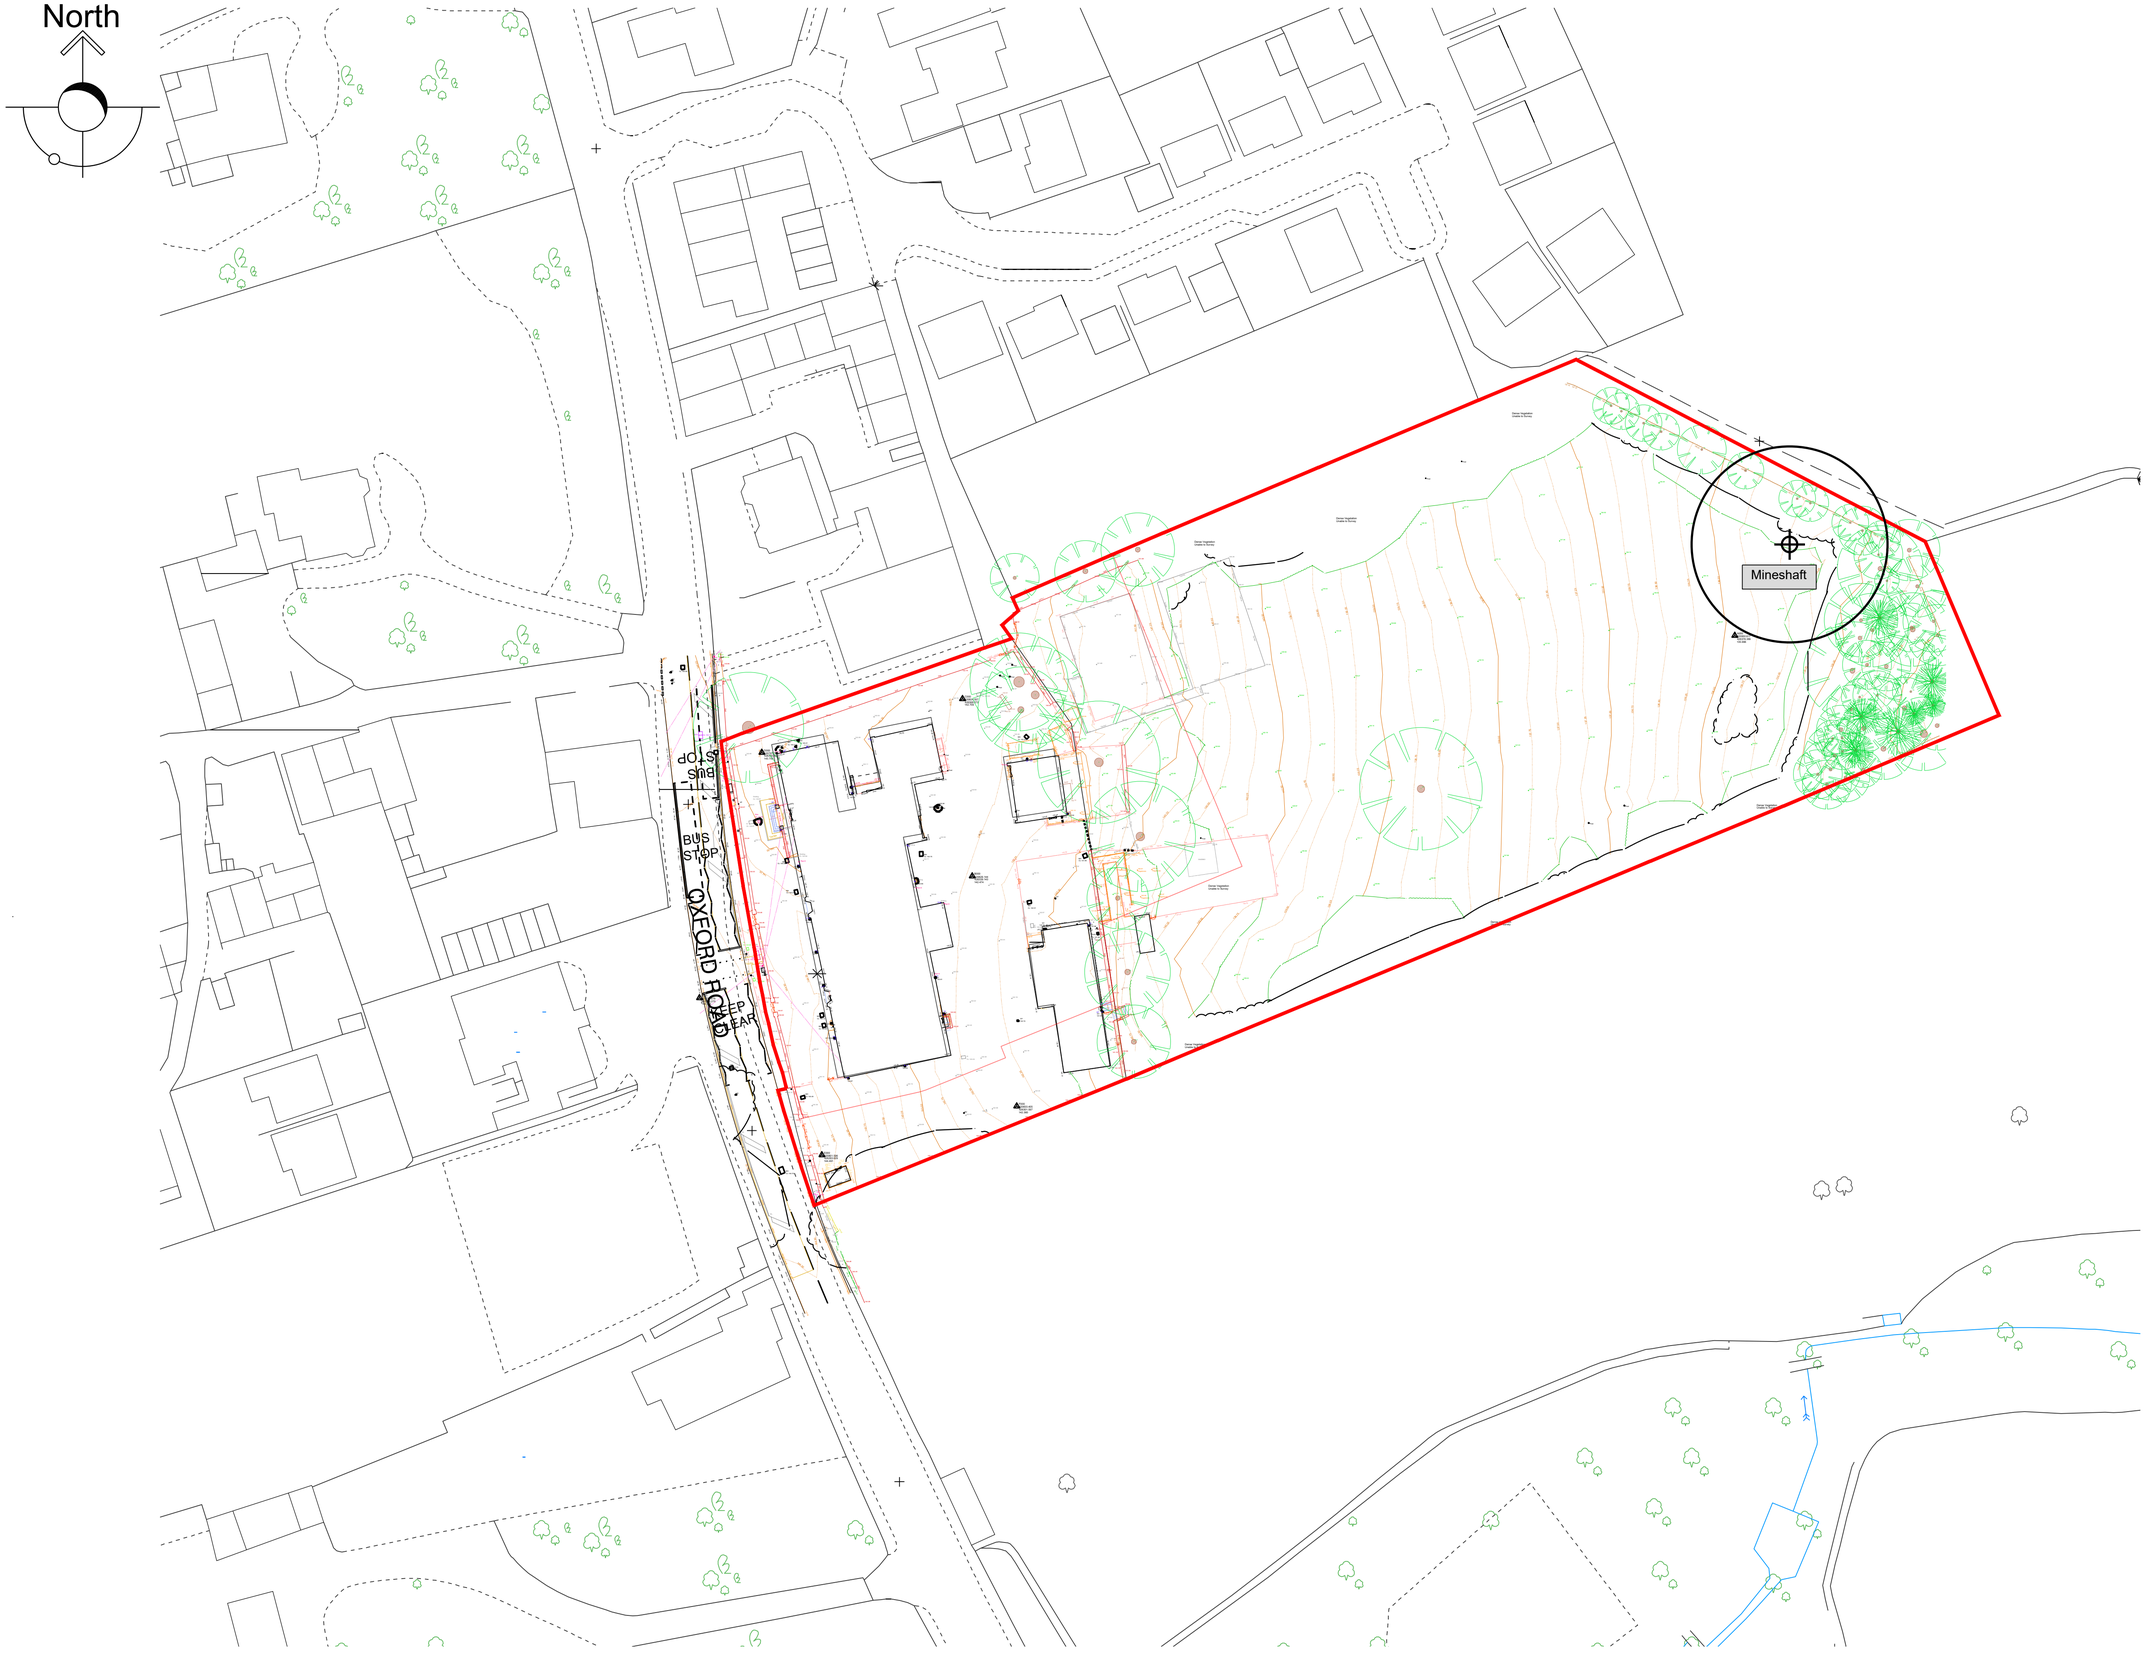

Notes

Do not scale, use figured dimensions only.

All dimensions to be verified on site prior to the commencement of any work or the production of any shop drawing. All discrepancies to be reported to the Architect.

This drawing is to be read in conjunction with all related Architect's and Engineer's drawings and any other relevant information.

This drawing is copyright © of TDC Architects Ltd.

Revision numbering; P= RIBA Stage 0-2, P= RIBA Stage 3, T = RIBA Stage 4, C = RIBA Stage 5, R = RIBA Stage 6

REV	DATE	REVISION	INITIALS	CHECK
P1	21.01.2026	Pre-application issue	RMJB	SEL
P2	01.05.2026	Planning application issue	RMJB	SEL
P3	02.06.2026	Red line boundary updated	TP	RMJB

Site Boundary

DRAWING STATUS

- [ ] FOR DISCUSSION (RIBA STAGE 0-2)
- [x] FOR PLANNING (RIBA STAGE 3)
- [ ] FOR TENDER (RIBA STAGE 4)
- [ ] FOR CONSTRUCTION (RIBA STAGE 5)
- [ ] AS-BUILT (RIBA STAGE 6)
- [ ] AS-RECORDED (RIBA STAGE 6)

TDC ARCH DESIGN
The Design Collective Architects
2nd Fl. | 13 Museum St.
York | YO1 7DT
info@tdc-arch.design
www.tdc-arch.design

Client

ANGELA SWIFT DEVELOPMENTS

Project

Proposed Care Home at
Oxford Road, Gomersal

Drawing Title

Existing Site Plan

Scale	Date
1:500 @ A1	Jan 2026
Drawn by	Checked by
RMJB	SEL

Job No.	Drawing No.	Rev.
A253019	AL(9)902	P3