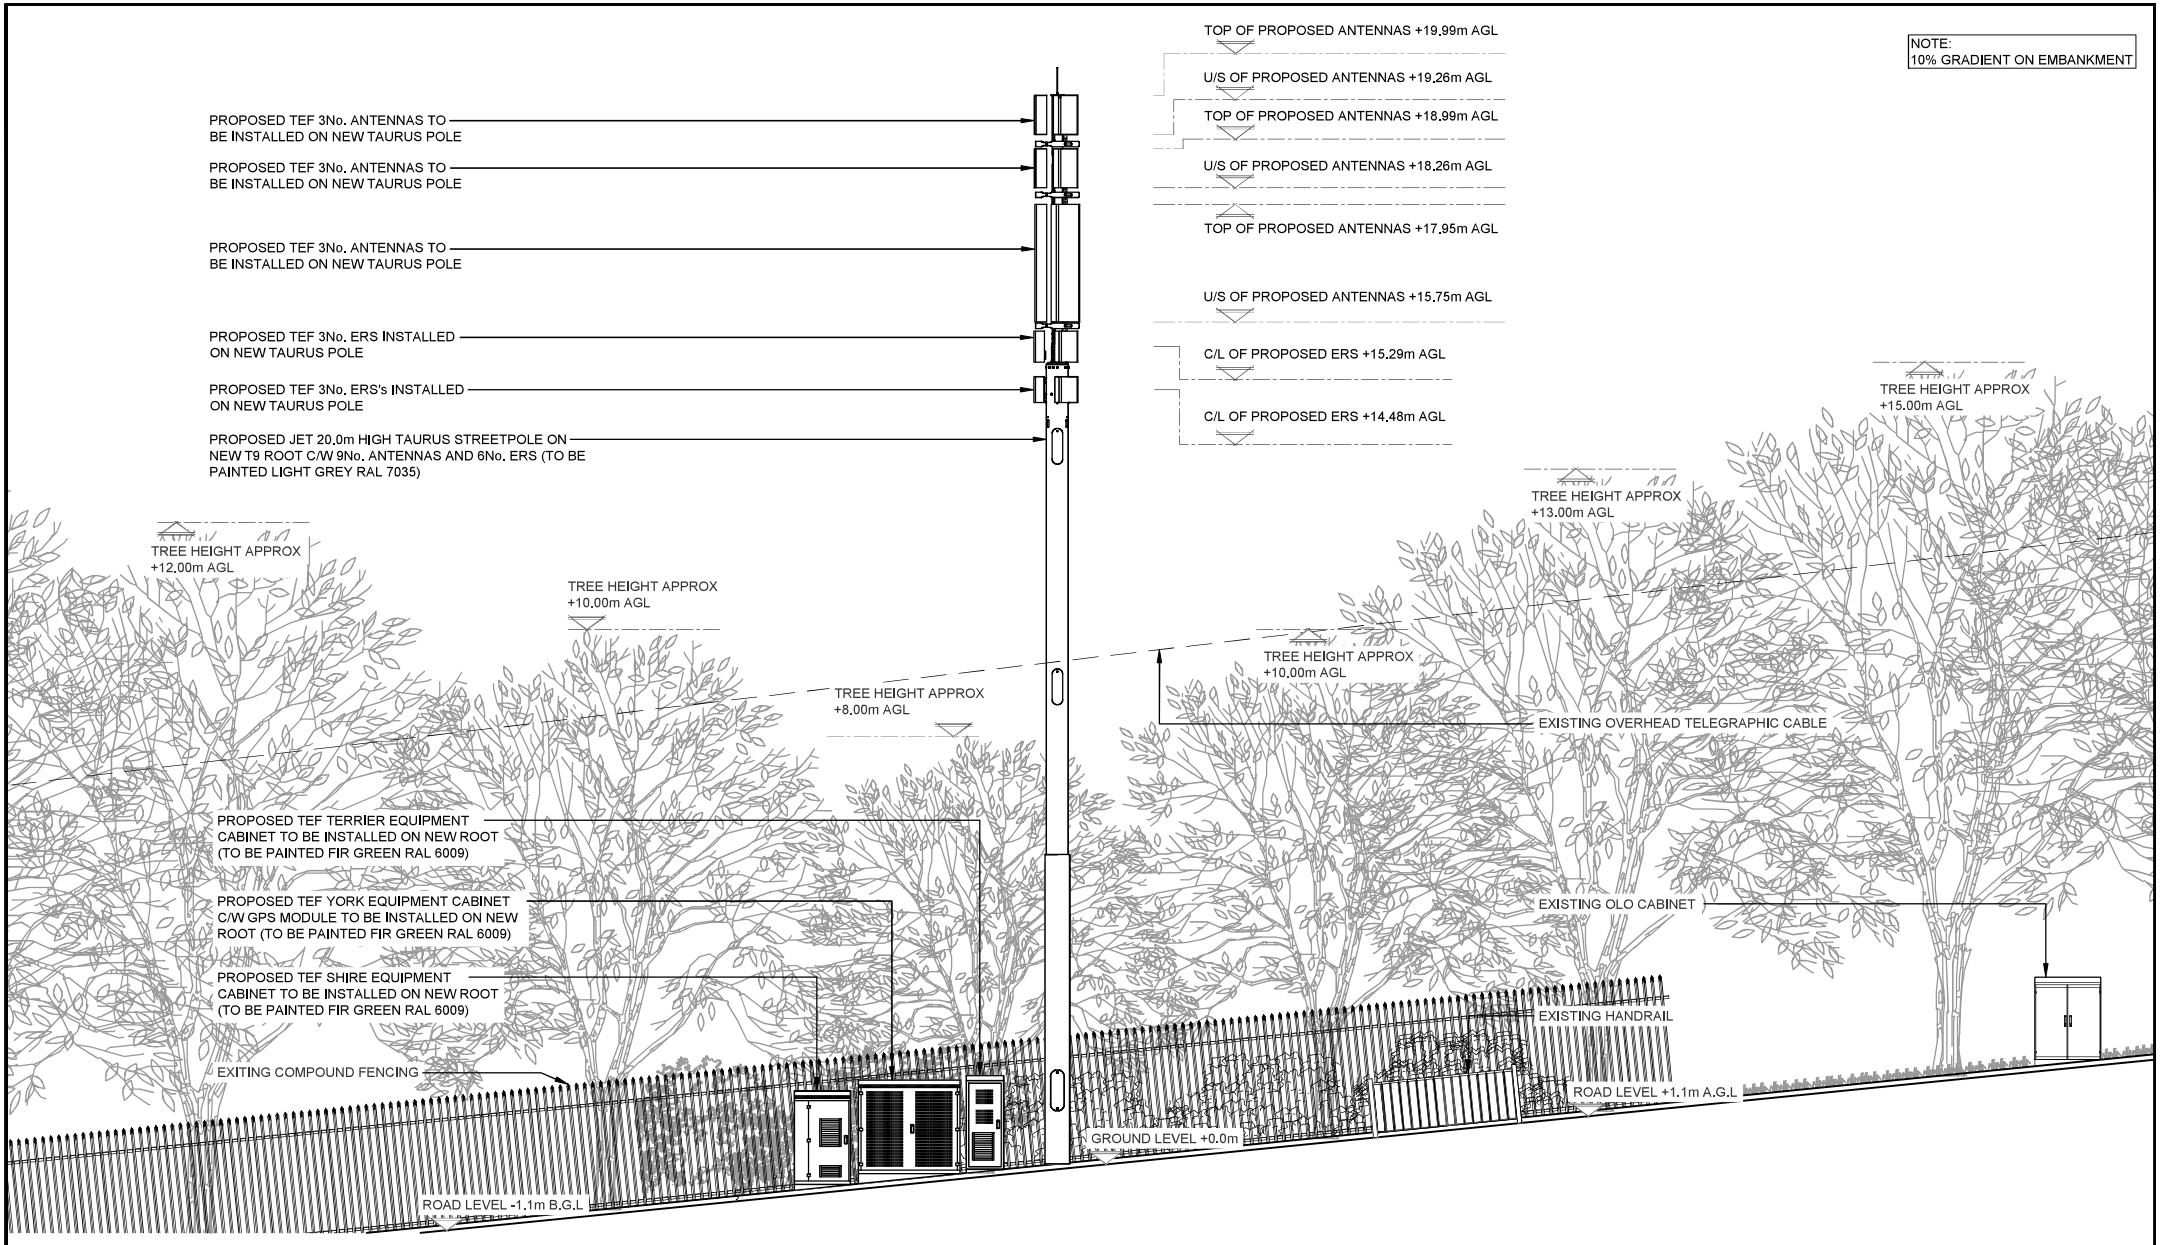


PROPOSED NORTH ELEVATION

(1:100)

Project: JET25	Site Address: UPPER ROAD, BATLEY CARR, DEWSBURY, KIRKLEES, WEST YORKSHIRE, WF17 7LR	ALL DIMENSIONS ARE IN mm UNLESS NOTED OTHERWISE	Drawing Title: PROPOSED SITE ELEVATION
Sharer 1 Ref: 103862 / Sharer 2 Ref: -			Purpose of Issue: PLANNING
Cell Name: UPPER ROAD SW	National Grid Ref: E: 423900 N: 422803		Drawing No.: 301 / Drawing Revision: A / Date of Issue: 26.05.26 / Pack Revision: B
			Drawn By: RM / Drawn On: 01.04.26 / Principal Designer: JET NETWORK SOLUTIONS
			Checked By: JE / Checked On: 01.04.26 / Designer: JE / Surveyed By: CMcG

Rev	Modification	By	Ch	Date
A	Issued for Approval	RM	JE	01.04.26