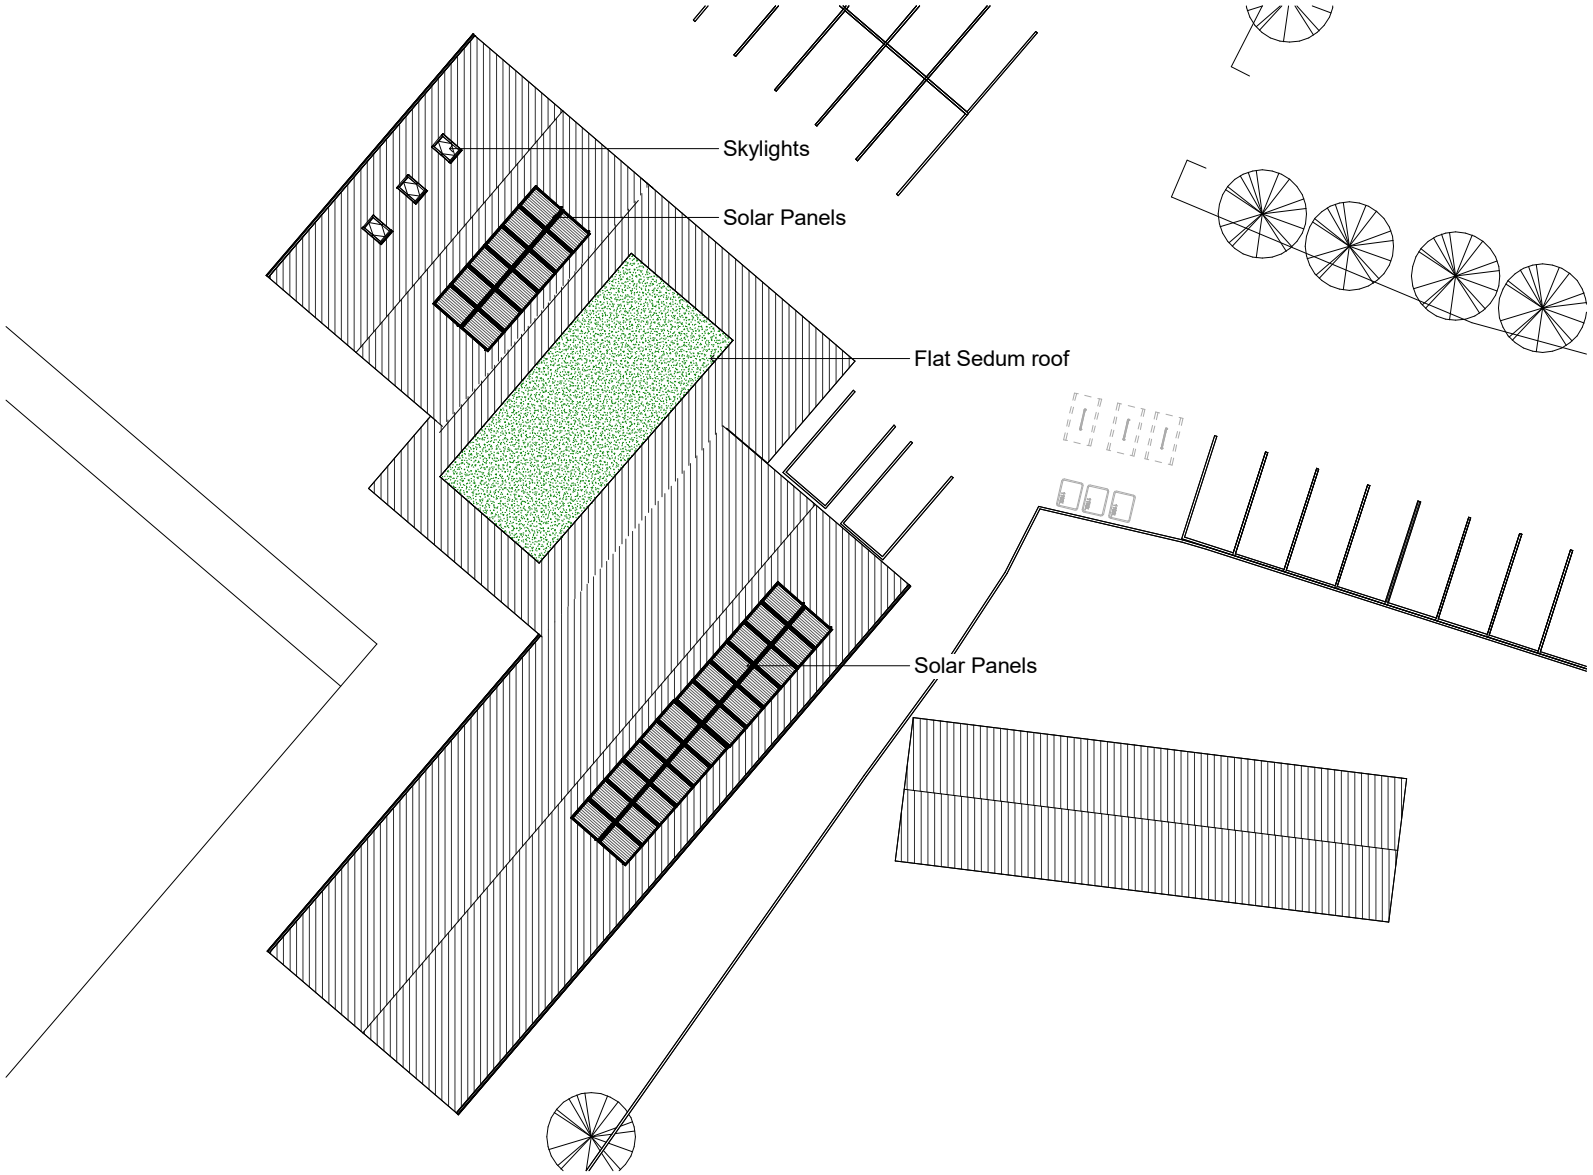


Roof Plan
1 : 100

Notes

This drawing has been prepared for the purpose of obtaining Planning and/ or Building Regulations Approval. Its suitability for other purposes without additional supplementary details and specifications cannot be guaranteed. All dimensions are to be checked on site, any discrepancies are to be reported to the designer before work commences.
Use only figured dimensions.
All structural components shown are indicative only. Details / calculations of structural items to be provided by the Structural Engineer.
This drawing is not to be copied or used by a third party without written permission.

0 1 2 3 4 5m
Scale @ 1:100

N

Rev	Date	By	Chk	Description
3	15/05/26			Planning Issue
2	24/02/25			Update to internal comments
1	29/01/25			First Issue

Project Title
Hall Bower Rugby Club
Client
Newsome Panthers ARLFC
Drawing Title
Roof Plan
Drawing No.
A102
Date
27/01/24
Drawn By
RD
Revision
3
Drawing Stage
Planning
Scale
As indicated @ A1