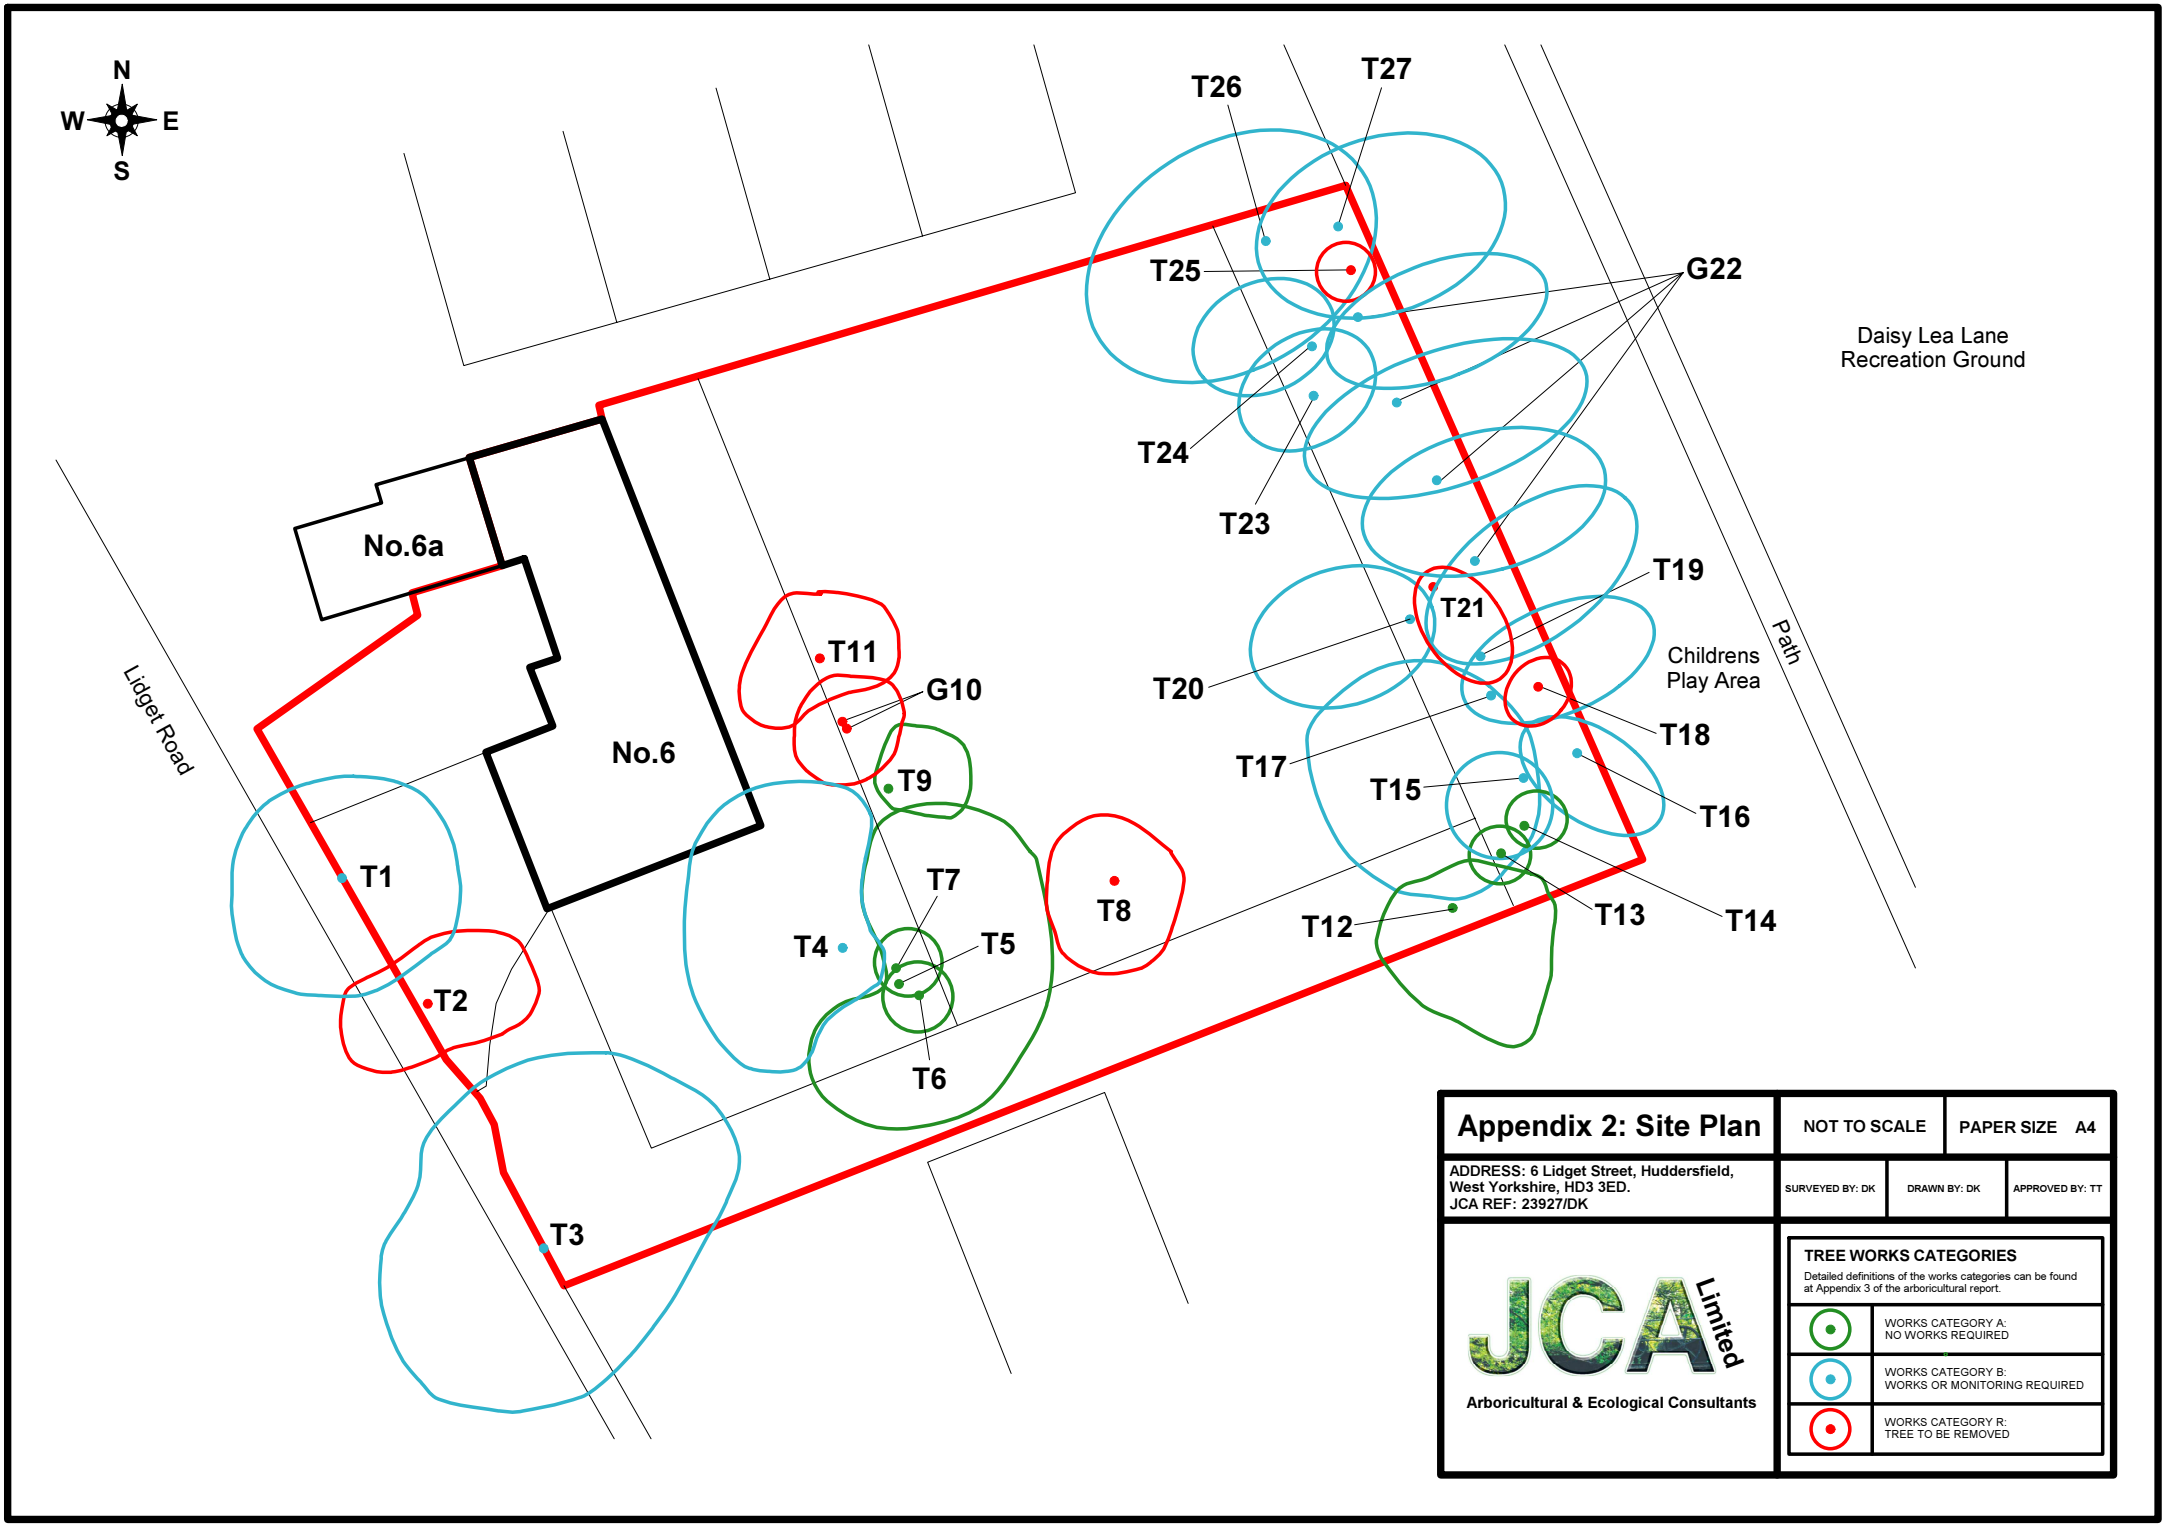


Appendix 2: Site Plan

NOT TO SCALE | PAPER SIZE A4

ADDRESS: 6 Lidget Street, Huddersfield, West Yorkshire, HD3 3ED.
JCA REF: 23927/DK

SURVEYED BY: DK | DRAWN BY: DK | APPROVED BY: TT

JCA Limited
Arboricultural & Ecological Consultants

TREE WORKS CATEGORIES

Detailed definitions of the works categories can be found at Appendix 3 of the arboricultural report.

- WORKS CATEGORY A: NO WORKS REQUIRED
- WORKS CATEGORY B: WORKS OR MONITORING REQUIRED
- WORKS CATEGORY R: TREE TO BE REMOVED