This drawing along with the design is property and copyright of Hill Rise Architecture Ltd. and shall not be reproduced without express written consent.

This drawing should be read in conjunction with associated drawings, specifications and other consultant information.

Only figured dimensions should be used, any dimensions should be site checked prior to construction.


Any discrepancies shall be reported to the architect. If in doubt - ask.

0 1 2 3 4 5


GRAPHIC SCALE: 1:50

0 1 2 3 4 5 10

GRAPHIC SCALE: 1:100

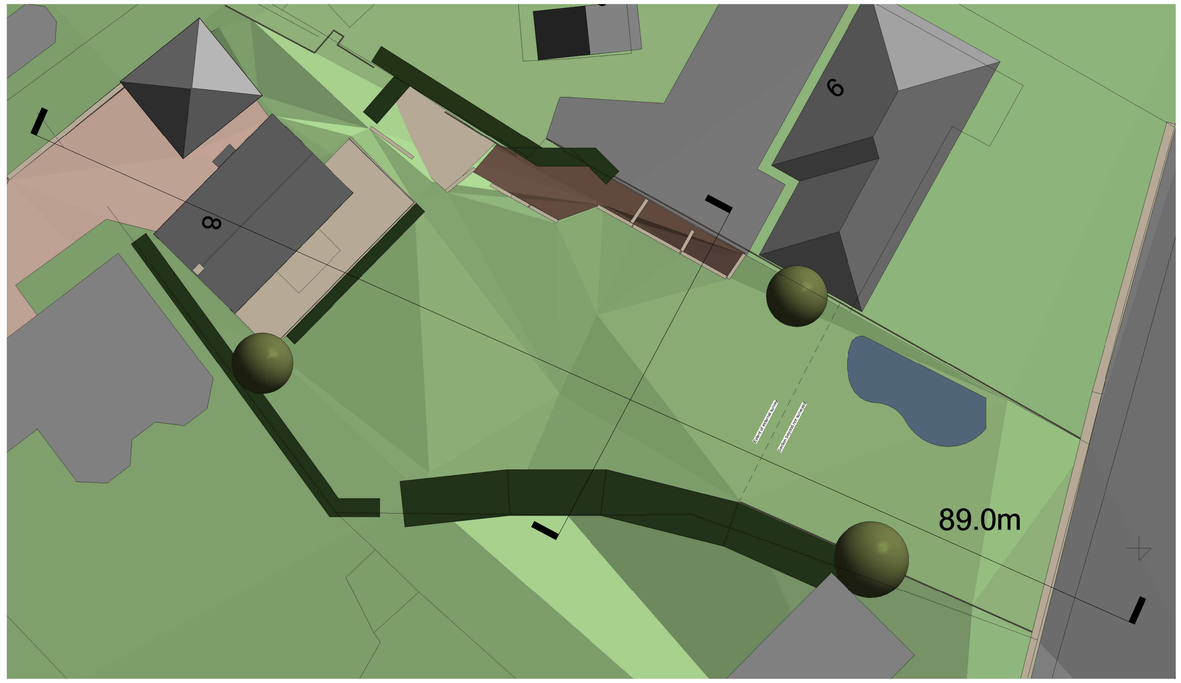


EXISTING SITE PLAN
1:200

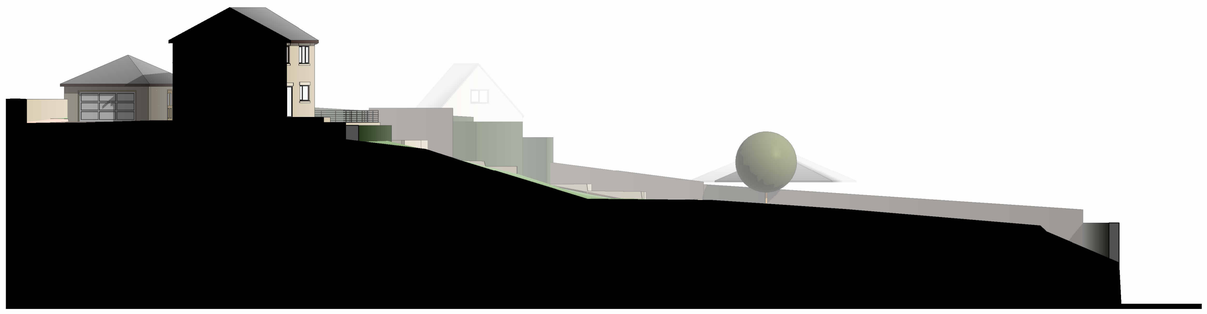

EXISTING LONG SITE SECTION
1:200



EXISTING SHORT SITE SECTION
1:200

| Rev No. | Description | Drawn: | Date |
|---|---|---|---|
| P0 | Drawing originated for comment | JF | 15.06.26 |

HILL RISE ARCHITECTURE

Client
Mr C Smith

Project
8 St Pauls Road, Kirkheaton

Drawing Title
Existing (Pre Development) Site Plan & Sections

| Drawing No | | Rev No |
|---|---|---|
| 2026141-101 | | P0 |
| **Scale** | **Date Drawn** | **Drawn By** |
| 1 : 200 @ A1 | Jun'26 | JF |

Purpose of issue
Planning

hello@hillrisearchitecture.co.uk hillrisearchitecture.co.uk
+44(0)7356 048 202 Hill Rise, 1-3 Chapel Lane, HD8 9SP

RIBA Chartered Practice

arb Architects Registration Board