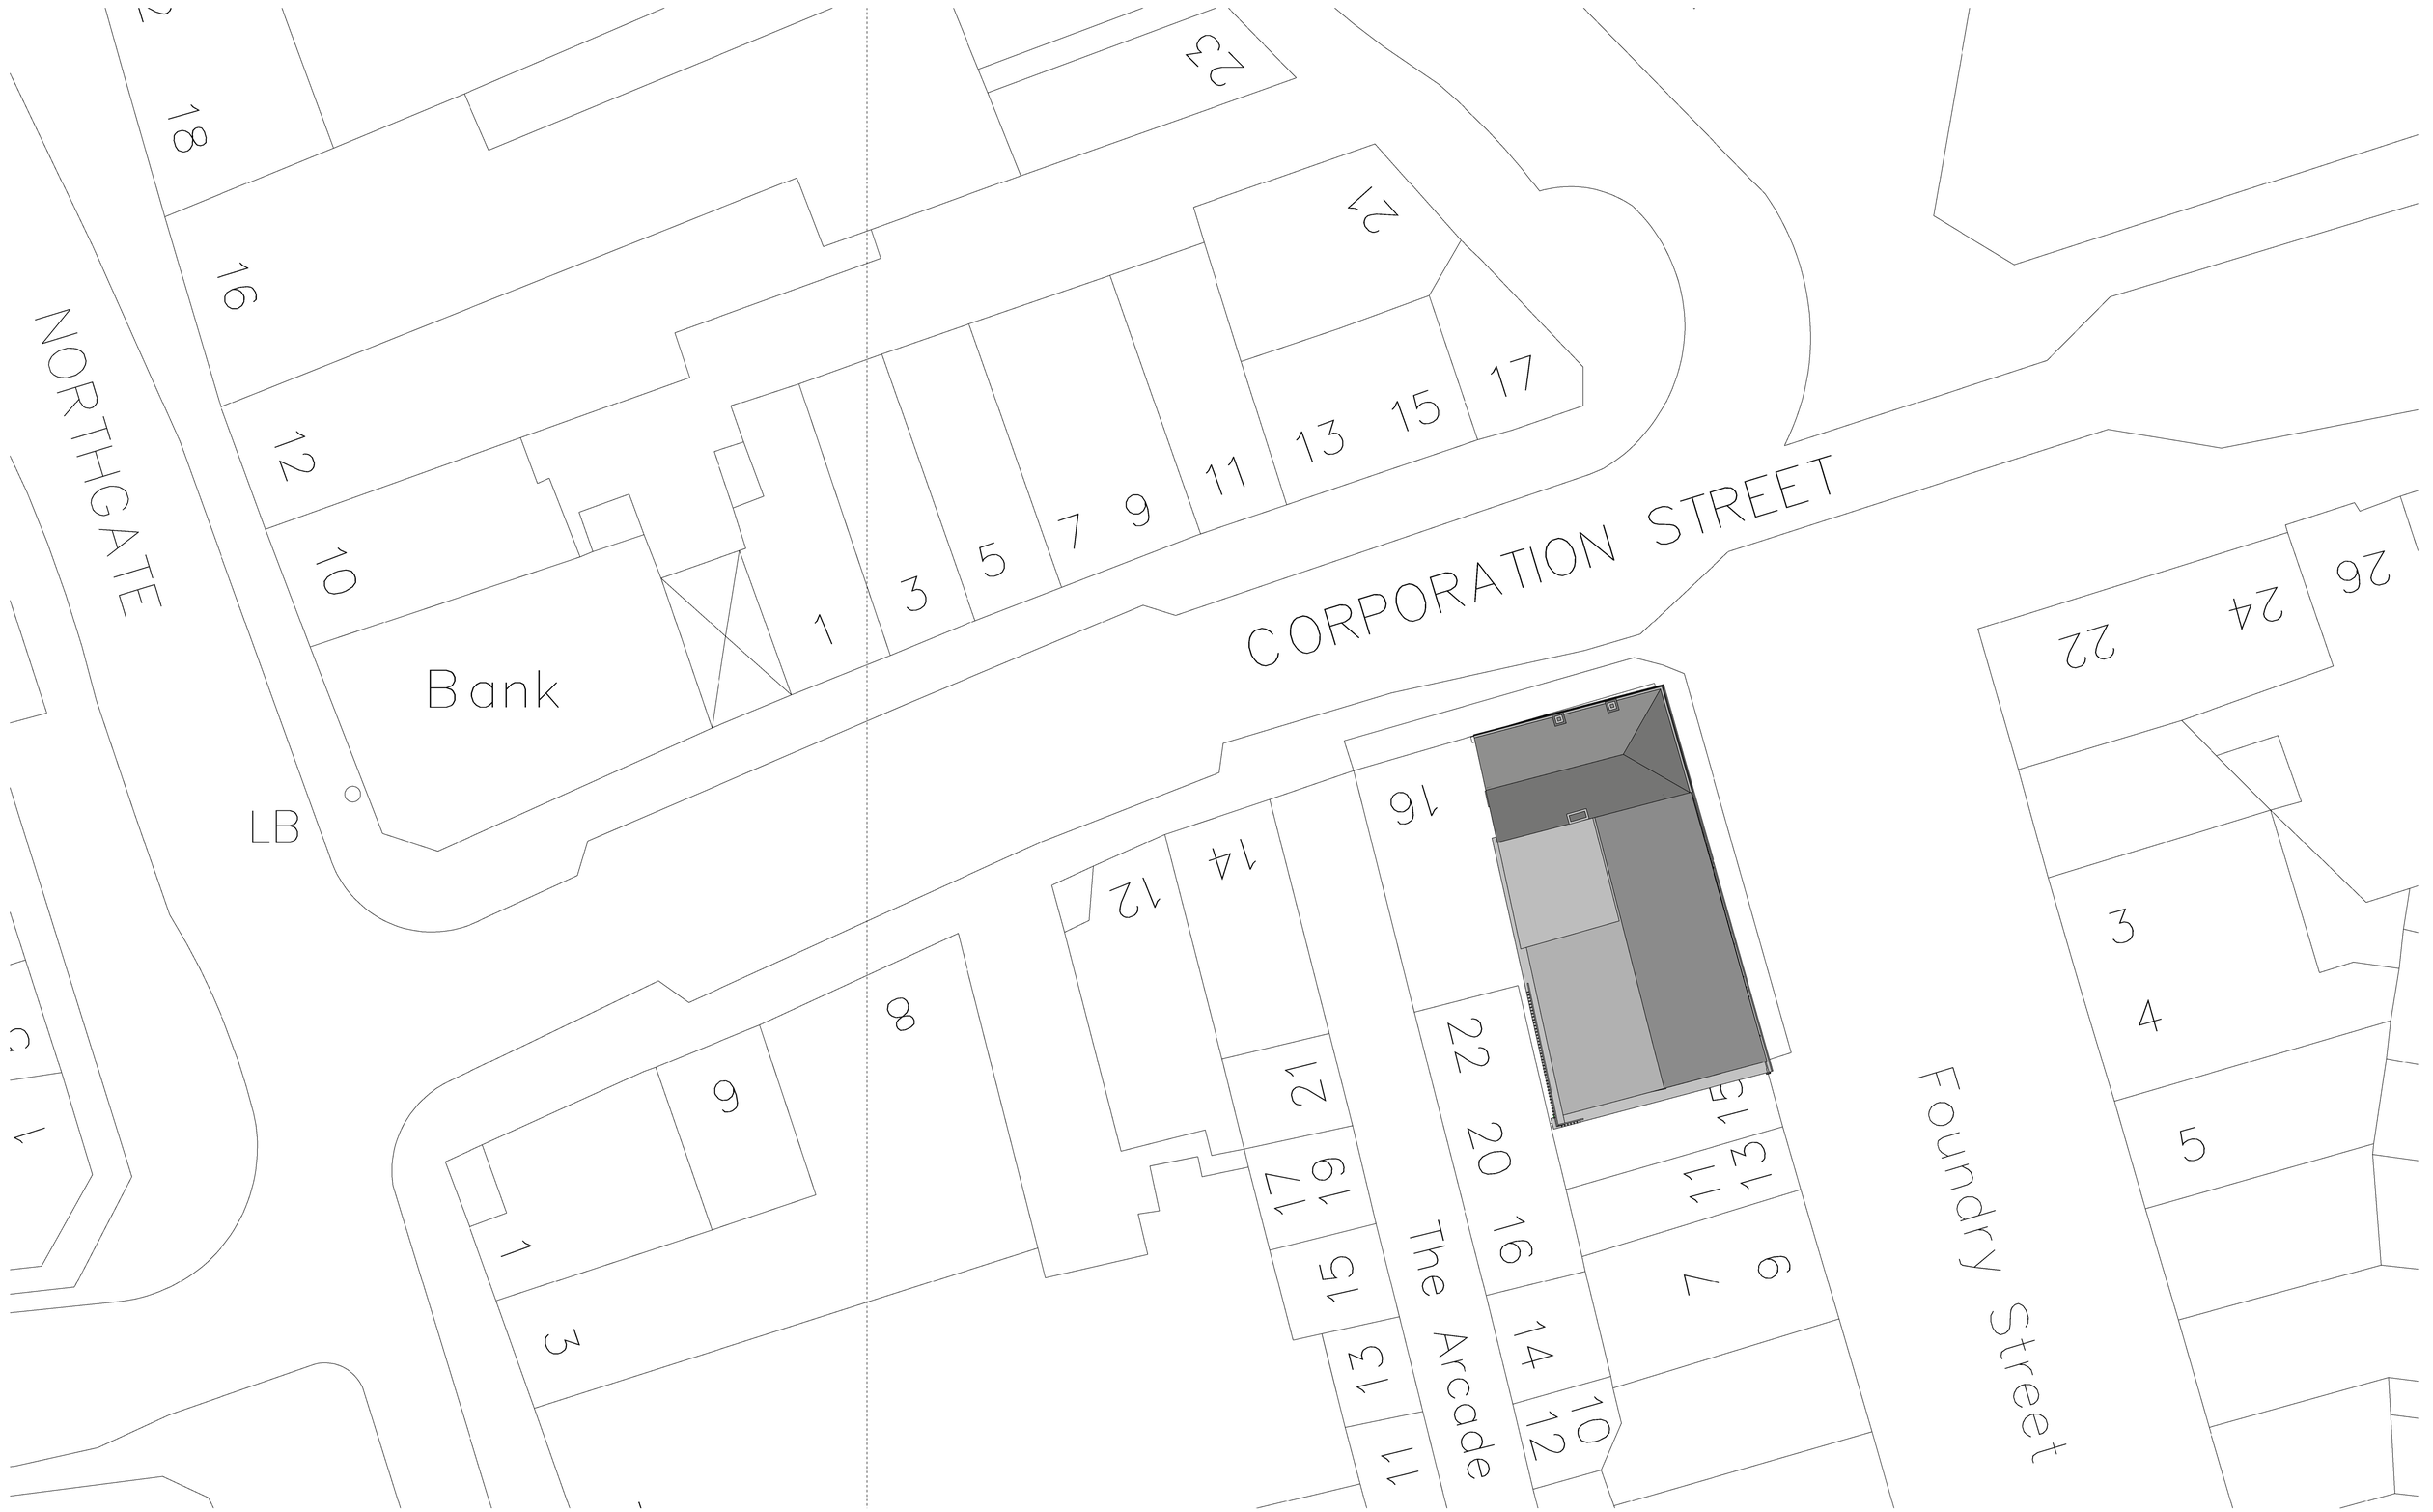


BUILDING DESIGN PARTNERSHIP SHALL HAVE NO RESPONSIBILITY FOR ANY USE MADE OF THIS DOCUMENT OTHER THAN FOR THAT WHICH IT WAS PREPARED AND ISSUED.

ALL DIMENSIONS SHOULD BE CHECKED ON SITE.

DO NOT SCALE FROM THIS DRAWING.

ANY DRAWING ERRORS OR DIVERGENCIES SHOULD BE BROUGHT TO THE ATTENTION OF BUILDING DESIGN PARTNERSHIP AT THE ADDRESS SHOWN BELOW.

DRAWINGS SHALL BE READ IN CONJUNCTION WITH THE FOLLOWING BEFORE WORK COMMENCES:
- THE CDM DESIGN ISSUES REGISTER
- THE BDP RISK SERIES OF DRAWINGS
- THE PROJECT CDM RISK REGISTER

NOTES

N

REVISION	DESCRIPTION	DRAWN	CHECKED	DATE
P03	Refer to table of amendments.	MD	CD	06/06/25
P02	Issue for planning	CD	VT	11/03/22
P01	FIRST ISSUE	CD	HB	15/11/21

KEY PLAN

CLIENT

Kirklees COUNCIL

11 Ducie Street
PO Box 85
Piccadilly Basin
Manchester
M60 3JA
United Kingdom

T +44 [0]161 828 2200
www.bdp.com

BDP.

PROJECT TITLE: Dewsbury Arcade

BDP JOB NUMBER: P3001705

DRAWING TITLE: Site Plan as Proposed

SCALE: @ A2 1 : 200

DATE FIRST ISSUED: 10/11/21

DRAWING No: 1705-BDP-18-SL-PL-A-00003-

REVISION: P03

C:\REVIT_LOCAL\v2020\1705-BDP-18-ZZ-M3-A-00001_Building_md45018.rvt