




Plan View at Ground Level
Corporation Street Entrance
Scale: 1:20

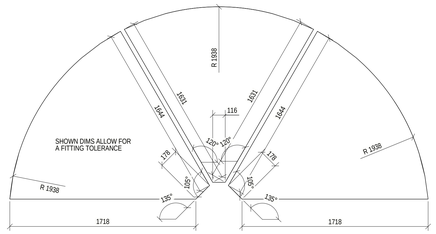


Glazed Area
Scale 1:20

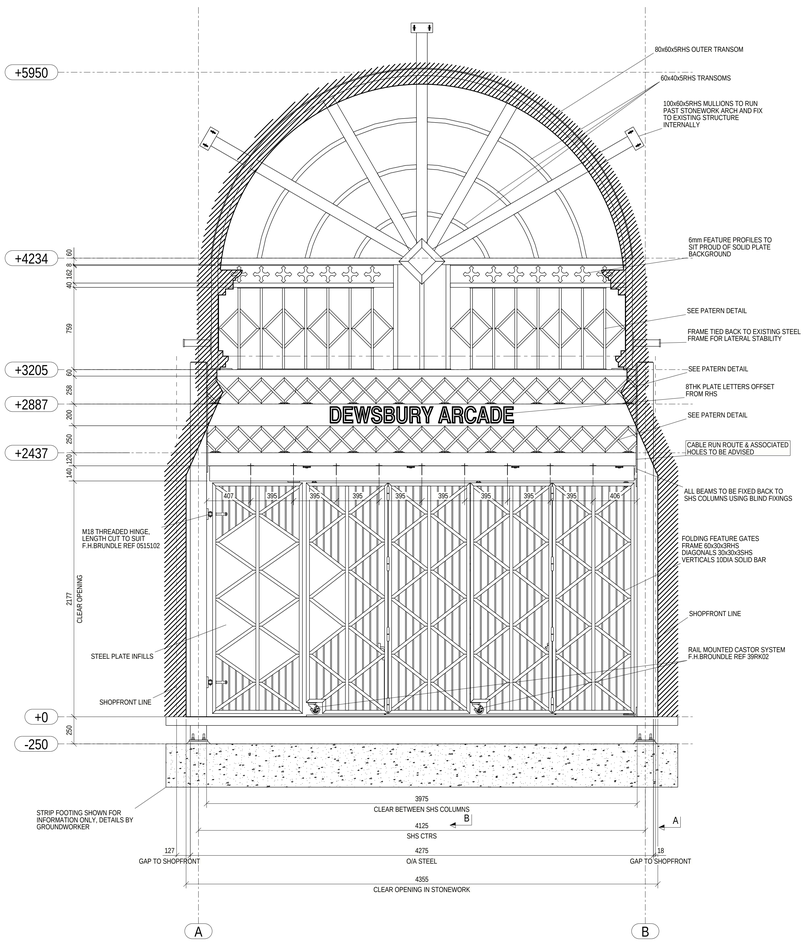


Front Elevation
Scale: 1:20

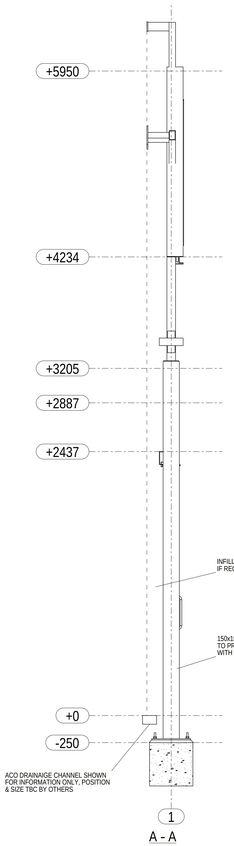


A - A

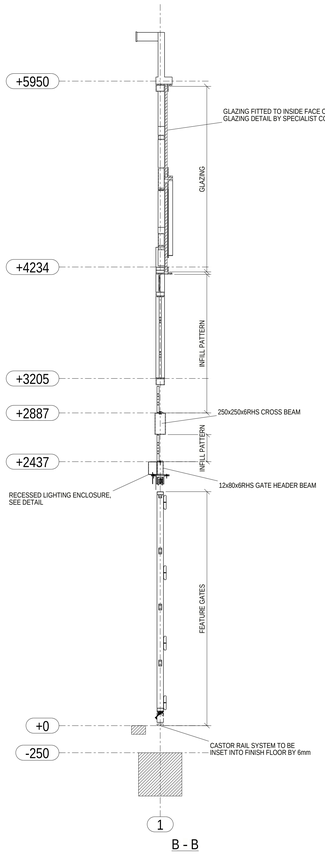


B - B

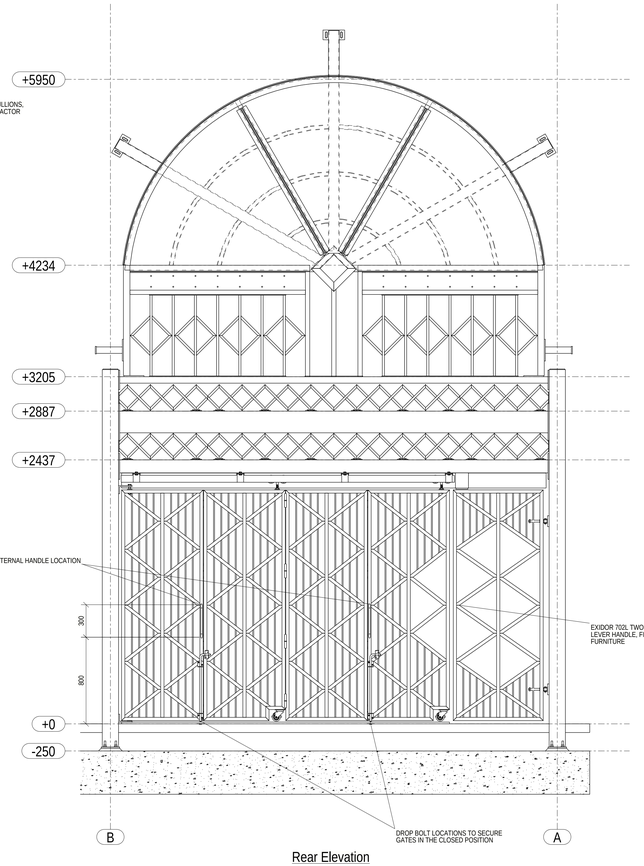


Rear Elevation

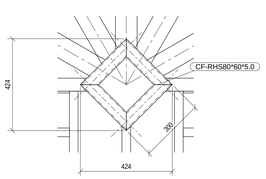


Centre Diamond Detail
Scale 1:10

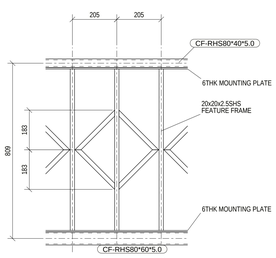


Pattern Detail 01
Scale 1:10

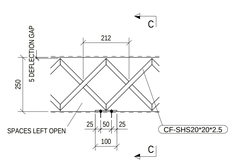


Pattern Detail 02
Scale 1:10

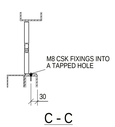


C - C

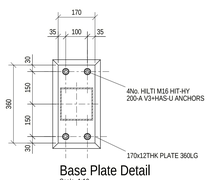


Base Plate Detail
Scale 1:10

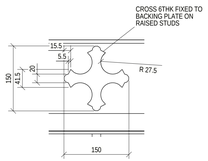


Cross Detail
Scale 1:5

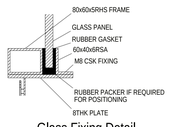


Glass Fixing Detail
Scale 1:5

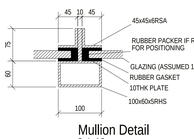

Mullion Detail
Scale 1:5

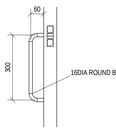

Handle Detail
Scale 1:10

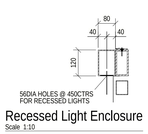

Recessed Light Enclosure
Scale 1:10

Do not scale drawings.

If in doubt ask

General Notes

Component Characteristics
Tolerances of dimension and shape
EN 1090-2 Tolerance class 1
Weldability
EN 10025-2, S275 / S355
Load Bearing Capacity
Designed to BS5950 / EN 1993

Steel Grades

External Steelwork
All UC / UB / PFC / RSA - S355-JO UNO
Internal Steelwork
All UC / UB / PFC / RSA - S355-JR UNO
All Plates - S275 JR - UNO
All SHS / RHS / CHS <100mm - S235 -J2 UNO
All SHS / RHS / CHS >100mm - S355 -J2 UNO
Stainless 304 / 316 As Noted

Welded Structural Components
Execution Class 2 BS EN 1090

Finish colour: RAL 7013

Rev	Revision Details	Date	By
P05	Rear elevation, shopfron line & recessed lighting added	07/04/26	JM
P04	Pattern detail revised, details added	20/01/26	JM
P03	Gate height increased, construction details added	11/12/25	JM
P02	Section sizes & notes added	07/07/25	JM
P01	Issued For Comments	29/05/25	JM

Barker & Patterson
78 Oxford St, Wincolmlee, Hull
HU2 0PQ
Tel. (01482) 227009 Fax. (01482) 219303

Marked BS EN 1090 2009
Notified Body No. - NB2551
Certificate No. - 14/3580

Project Number : 24102

DESIGN SERVICES LIMITED
STEEL DETAILING • ENGINEERING DESIGN • DRAUGHTING & CONSULTANCY
Suite 4 Dunston House, Hessle HU13 0EG
TEL. (01482) 351235 EMAIL office@htsltd.co.uk

Project Number : 24102 CAD ref : 24102 V25 - Corporation S***

Client

Birch Construction

Scale @ A0 :	1:5	1:10	1:20
Drawn By :	HTS	Issued :	
Checked By :		Status :	

Drawing Title :

General Arrangement
Corporation Street Entrance

Drawing Number 24102-DR-T-0200 Revision P05

A0 drawing border

Units Standard