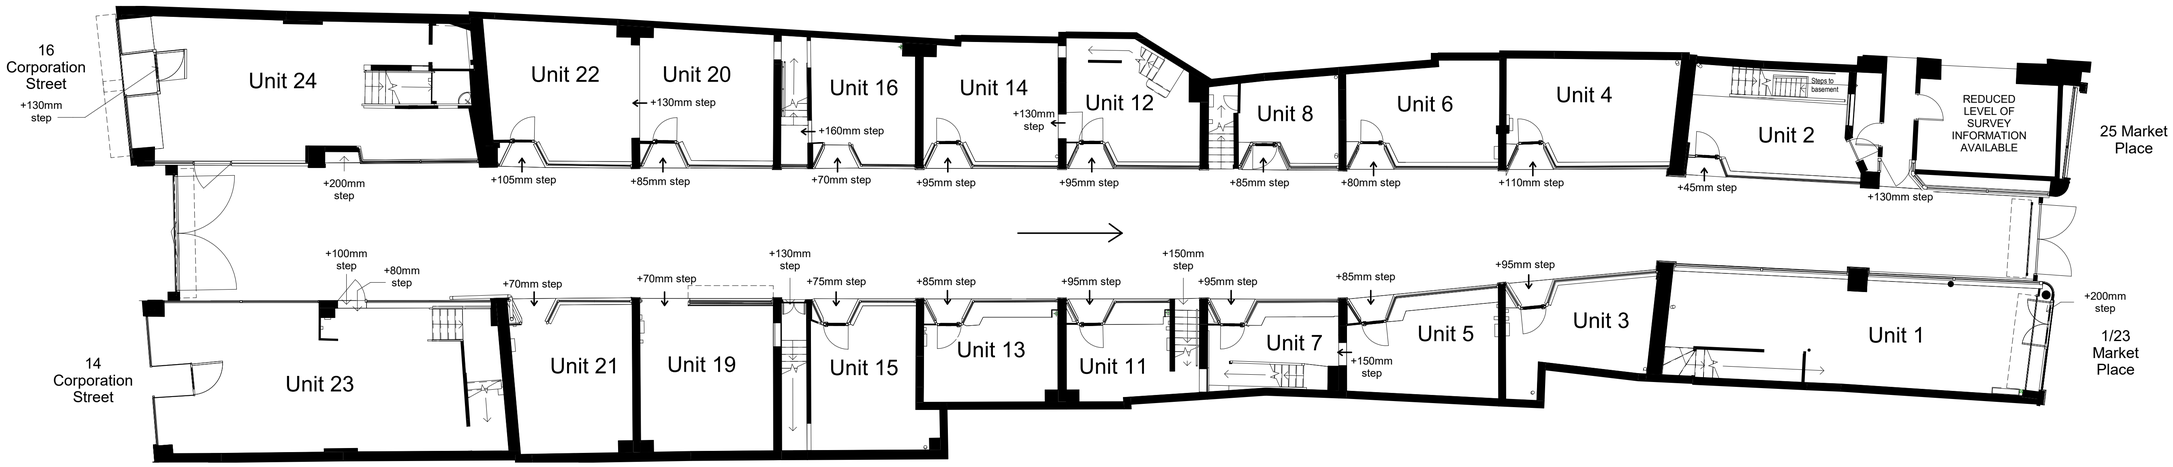


1 Ground Floor Plan_Existing

1 : 100

N

BUILDING DESIGN PARTNERSHIP SHALL HAVE NO RESPONSIBILITY FOR ANY USE MADE OF THIS DOCUMENT OTHER THAN FOR THAT WHICH IT WAS PREPARED AND ISSUED.

ALL DIMENSIONS SHOULD BE CHECKED ON SITE.

DO NOT SCALE FROM THIS DRAWING

ANY DRAWING ERRORS OR DIVERGENCIES SHOULD BE BROUGHT TO THE ATTENTION OF BUILDING DESIGN PARTNERSHIP AT THE ADDRESS SHOWN BELOW.

DRAWINGS SHALL BE READ IN CONJUNCTION WITH THE FOLLOWING BEFORE WORK COMMENCES:
- THE CDM DESIGN ISSUES REGISTER
- THE BDP RISK SERIES OF DRAWINGS
- THE PROJECT CDM RISK REGISTER

NOTES

REVISION	DESCRIPTION	DRAWN	CHECKED	DATE
P03	For Planning	HB	CD	09/08/21
P02	Stage 2 Draft Issue	HB	CD	01/04//21
P01	First Issue	HB	CD	05/03/21

KEY PLAN

CLIENT

Kirklees COUNCIL

BDP.

11 Ducie Street
PO Box 85
Piccadilly Basin
Manchester
M60 3JA
United Kingdom

T +44 (0)161 828 2200
www.bdp.com

PROJECT TITLE: Dewsbury Arcade

BDP JOB NUMBER: P3001705

DRAWING TITLE: Existing Ground Floor Plan

SCALE: @ A1 1 : 100

DATE FIRST ISSUED: 05/03/21

DRAWING No.: 1705-BDP-AD-00-PL-Z-00001

REVISION: P03

C:\REVIT_LOCAL\v2020\1705-BDP-AD-ZZ-M3-A-00002_Proposed Model_Hannah.Bellerby@bdp.com.rvt