

© TRIANGLE ARCHITECTS LIMITED


- THIS DRAWING IS THE SUBJECT OF COPYRIGHT WHICH VESTS IN TRIANGLE ARCHITECTS LIMTED. IT IS AN INFRINGEMENT OF COPYRIGHT TO REPRODUCE THIS DRAWING, BY WHATEVER MEANS, INCLUDING ELECTRONIC, WITHOUT THE EXPRESS WRITTEN CONSENT OF TRIANGLE ARCHITECTS LIMITED WHICH RESERVES ALL ITS RIGHTS.
- TRIANGLE ARCHITECTS LIMITED ASSERTS ITS RIGHTS TO BE IDENTIFIED AS THE AUTHOR OF THIS DESIGN.
- DRAWING NOT TO BE SCALED. FIGURE DIMENSIONS TO BE WORKED TO IN ALL CASES
- THE CONTRACTOR IS RESPONSIBLE FOR CHECKING DIMENSIONS, TOLERANCES & REFERENCES.
- ANY DISCREPANCY TO BE VERIFIED WITH THE ARCHITECT BEFORE PROCEEDING WITH THE WORKS
- REPORT ERRORS & OMISSIONS TO ARCHITECT.
- WHERE AN ITEM IS COVERED BY DRAWINGS OF DIFFERENT SCALE, THE LARGER SCALE DRAWING TO BE WORKED TO. DO NOT SCALE FROM THE DRAWING. FIGURED DIMENSIONS TO BE WORKED TO IN ALL CASES.
- CHECK ALL DIMENSIONS ON SITE.
- DRAWING TO BE READ IN CONJUNCTION WITH THE HEALTH & SAFETY PLAN. AND ALL RELEVANT RISK ASSESSMENTS AND THE FOLLOWING DRAWINGS.

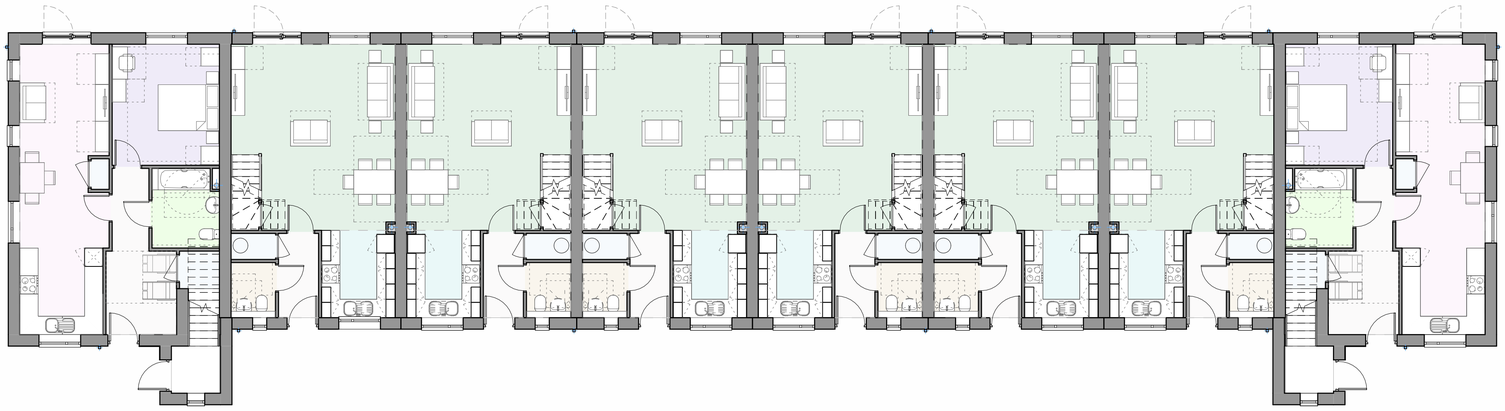


Ground Floor - Block 2

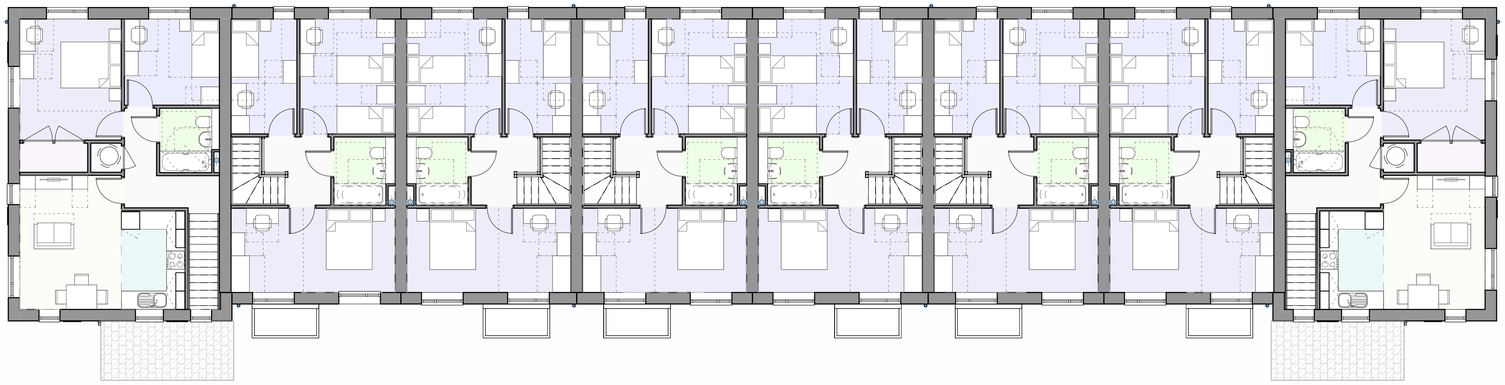


First Floor - Block 2

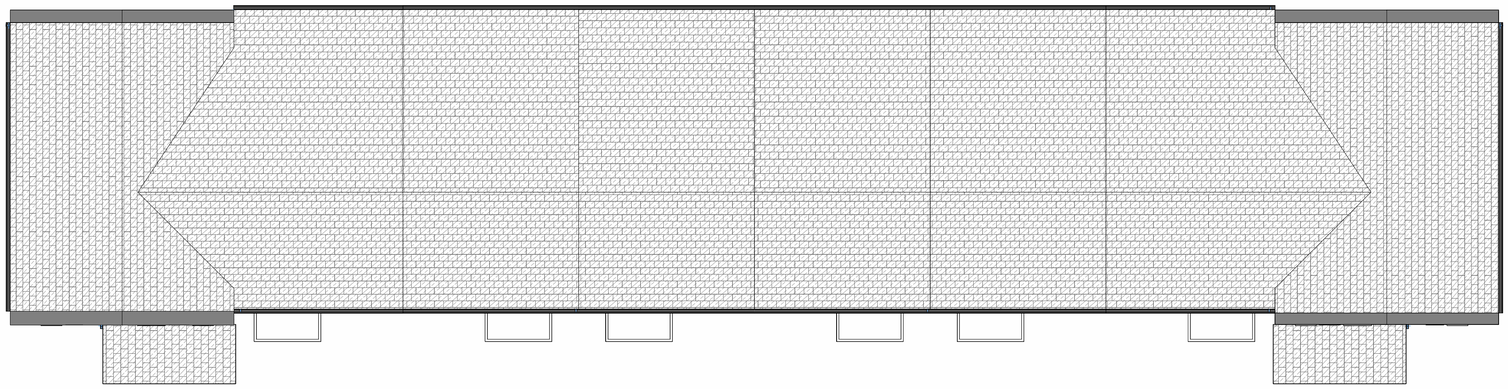

Roof Plan - Block 2

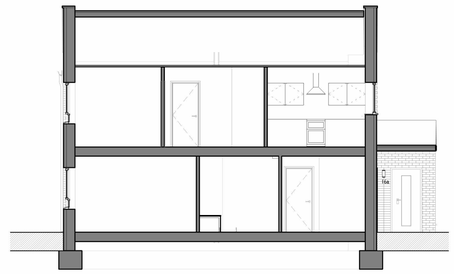

Cottage Flat Section

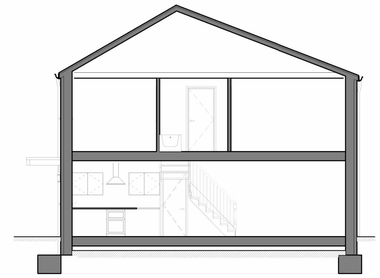

House Type B Section

Scale 1:100

0m 1m 2m 5m

Rev	Date	By	Remarks
P04	10.06.26	BM	Planning Issue
P03	12.03.26	BM	External wall/ party wall updates as client requirements and SVPs added. Minor amendments to internal layout to suit.
P02	06.02.26	GT	Amended to suit client comments.
P01	18.12.25	BM	Preliminary Issue for Co-Ordination

Client: TrueNorth Partnerships

Project Name: Newsome Mills

Drawing Name: Proposed Block 2 GA Plans

Drawing Purpose: **Planning**

TRI no.	Project Number:	Drawing Number:	Revision
	21-003	3412	P04

CaDe no.	Project	Origin	Vol/Sys	Level	Type	Role	Number
	NSM - TRI - ZZ - ZZ - DR - A - 3412						

Status	Scale @ A1	Drawn	Checked	Date
	1 : 100	BPM	BPM	Dec 2025

TRIANGLE ARCHITECTS

Tel: 0161 272 3500
E-mail: studio@trianglearchitects.co.uk
Web: www.trianglearchitects.co.uk
Twitter: @TriangleArch

Lower Ground Floor,
4 Jordan Street,
Manchester,
M15 4PY