

© TRIANGLE ARCHITECTS LIMITED


- THIS DRAWING IS THE SUBJECT OF COPYRIGHT WHICH VESTS IN TRIANGLE ARCHITECTS LIMTED. IT IS AN INFRINGEMENT OF COPYRIGHT TO REPRODUCE THIS DRAWING, BY WHATEVER MEANS, INCLUDING ELECTRONIC, WITHOUT THE EXPRESS WRITTEN CONSENT OF TRIANGLE ARCHITECTS LIMITED WHICH RESERVES ALL ITS RIGHTS.
- TRIANGLE ARCHITECTS LIMITED ASSERTS ITS RIGHTS TO BE IDENTIFIED AS THE AUTHOR OF THIS DESIGN.
- DRAWING NOT TO BE SCALED. FIGURE DIMENSIONS TO BE WORKED TO IN ALL CASES
- THE CONTRACTOR IS RESPONSIBLE FOR CHECKING DIMENSIONS, TOLERANCES & REFERENCES.
- ANY DISCREPANCY TO BE VERIFIED WITH THE ARCHITECT BEFORE PROCEEDING WITH THE WORKS
- REPORT ERRORS & OMISSIONS TO ARCHITECT.
- WHERE AN ITEM IS COVERED BY DRAWINGS OF DIFFERENT SCALE, THE LARGER SCALE DRAWING TO BE WORKED TO. DO NOT SCALE FROM THE DRAWING. FIGURED DIMENSIONS TO BE WORKED TO IN ALL CASES.
- CHECK ALL DIMENSIONS ON SITE.
- DRAWING TO BE READ IN CONJUNCTION WITH THE HEALTH & SAFETY PLAN. AND ALL RELEVANT RISK ASSESSMENTS AND THE FOLLOWING DRAWINGS.

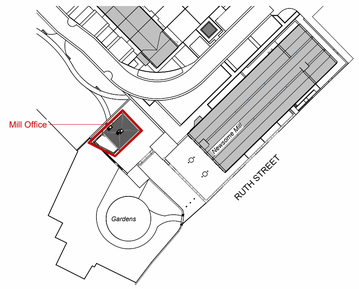

Site Location Plan

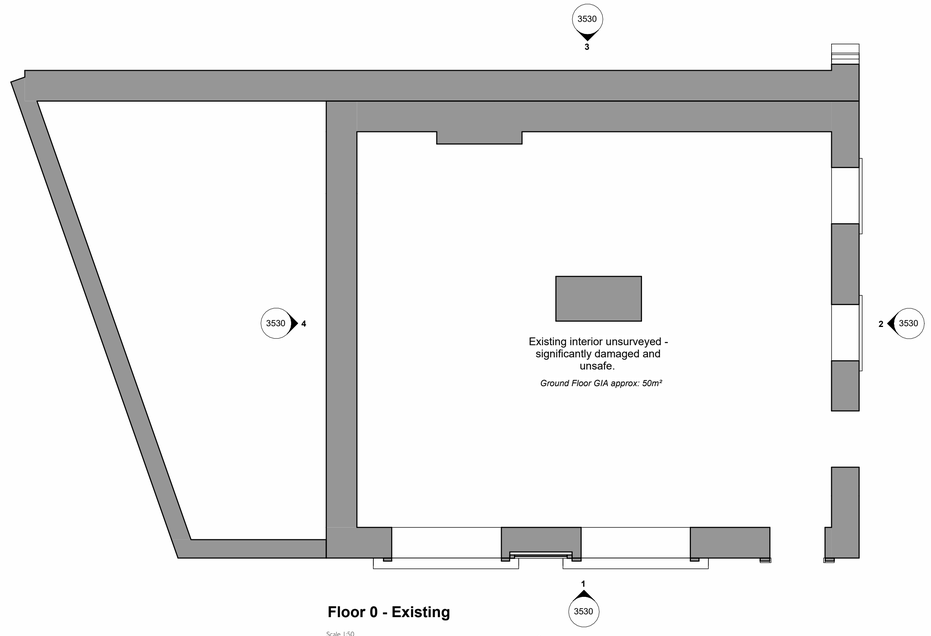


Floor 0 - Existing

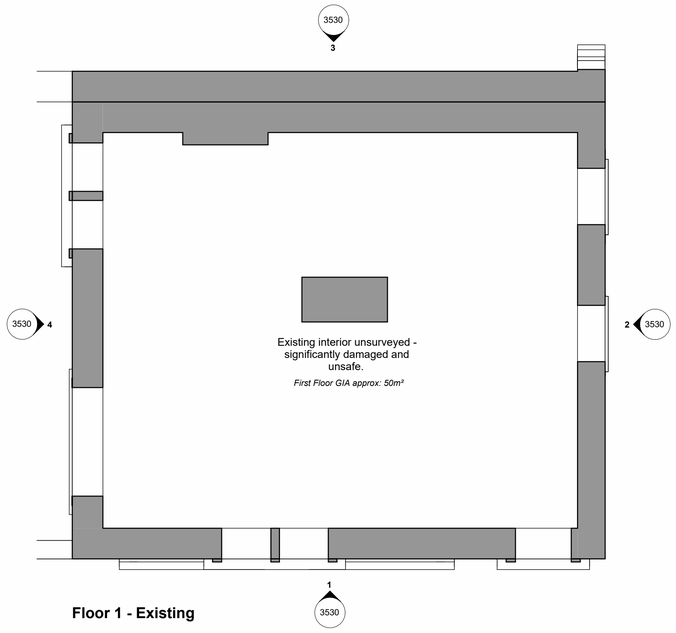

Floor 1 - Existing

Scale 1:50
0m 0.5m 1m 2.5m

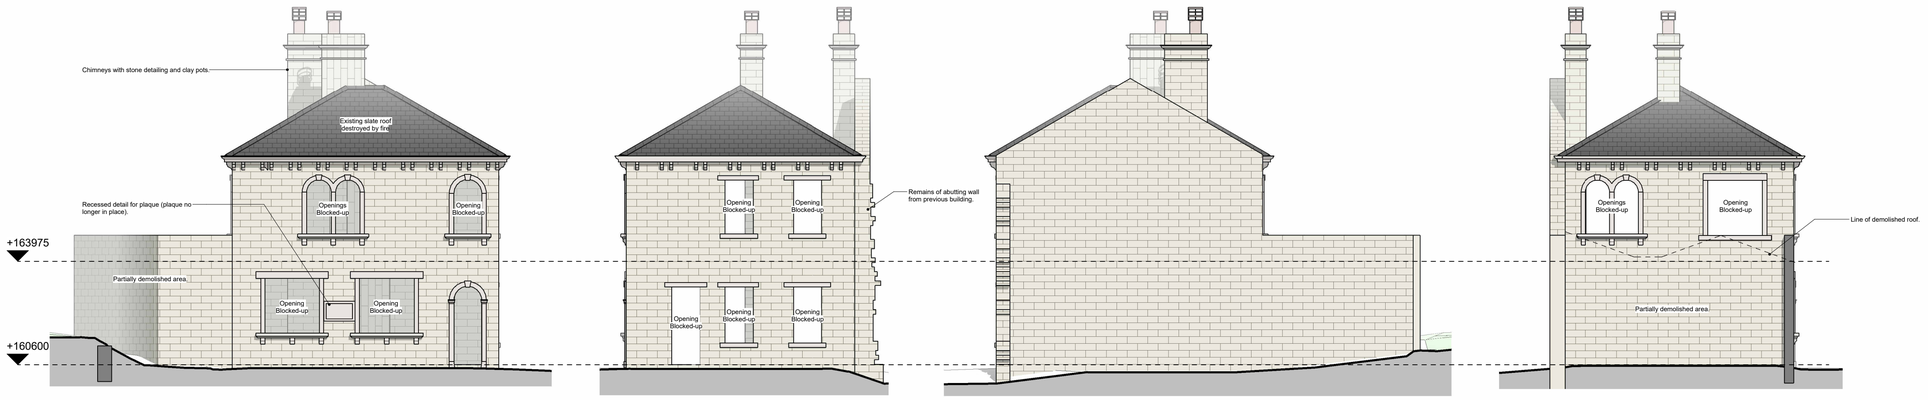

Elevation 1 - Existing

Elevation 2 - Existing

Elevation 3 - Existing

Elevation 4 - Existing

Scale 1:100
0m 1m 2m 5m



Image 01 - Front elevation facing the mill



Image 02 - Side and rear elevations



Image 03 - Remains of the internal and roof elements



Image 04 - Front elevation facing the mill



Image 05 - Remains of the rear yard space

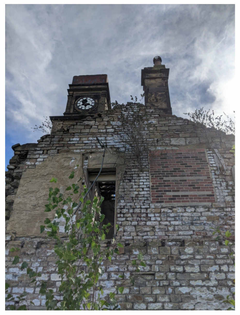


Image 06 - Rear elevation

Rev	Date	By	Remarks
P02	10.06.26	BM	Planning Issue
P01	04.01.23	JS	Issued for client comment.

Client: TrueNorth Partnerships

Project Name: Newsome Mills

Drawing Name: Mill Office - Existing

Drawing Purpose: **INFORMATION**

TR no.	Project Number:			Drawing Number:			Revision
	21-003			3530			P02
CDE no.	Project	Origin	Vol/Sys	Level	Type	Role	Number
	NSM - TRI - Z3 - ZZ - DR - A - 3530						
Status	Scale @ A1			Drawn		Checked	Date
	As indicated			JS		BPM	June 2026

TRIANGLE ARCHITECTS

Tel: 0161 272 3500
E-mail: studio@trianglearchitects.co.uk
Web: www.trianglearchitects.co.uk
Twitter: @TriangleArch

Lower Ground Floor,
4 Jordan Street,
Manchester,
M15 4PY