Issue Purpose : HH Application

Project Proposed solar panels,


Address Broughton House, Cambridge Street, Batley, WF17 5JH

Date 01-07-2026


Scale 1:100@ A3

Roof Plans

D.N. 2644- BH - 02

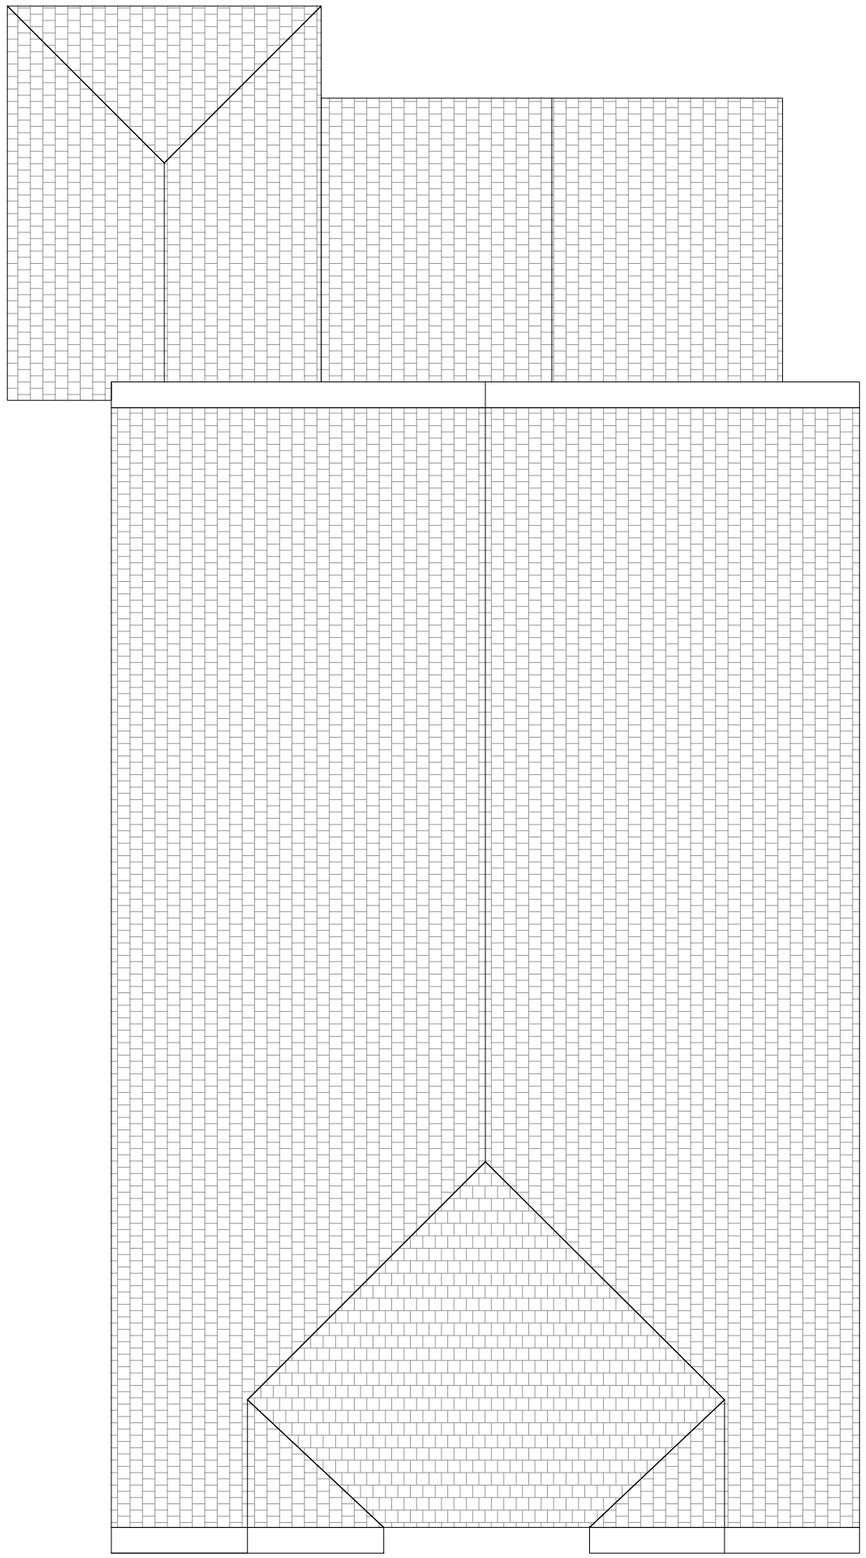

EXISTING ROOF PLAN

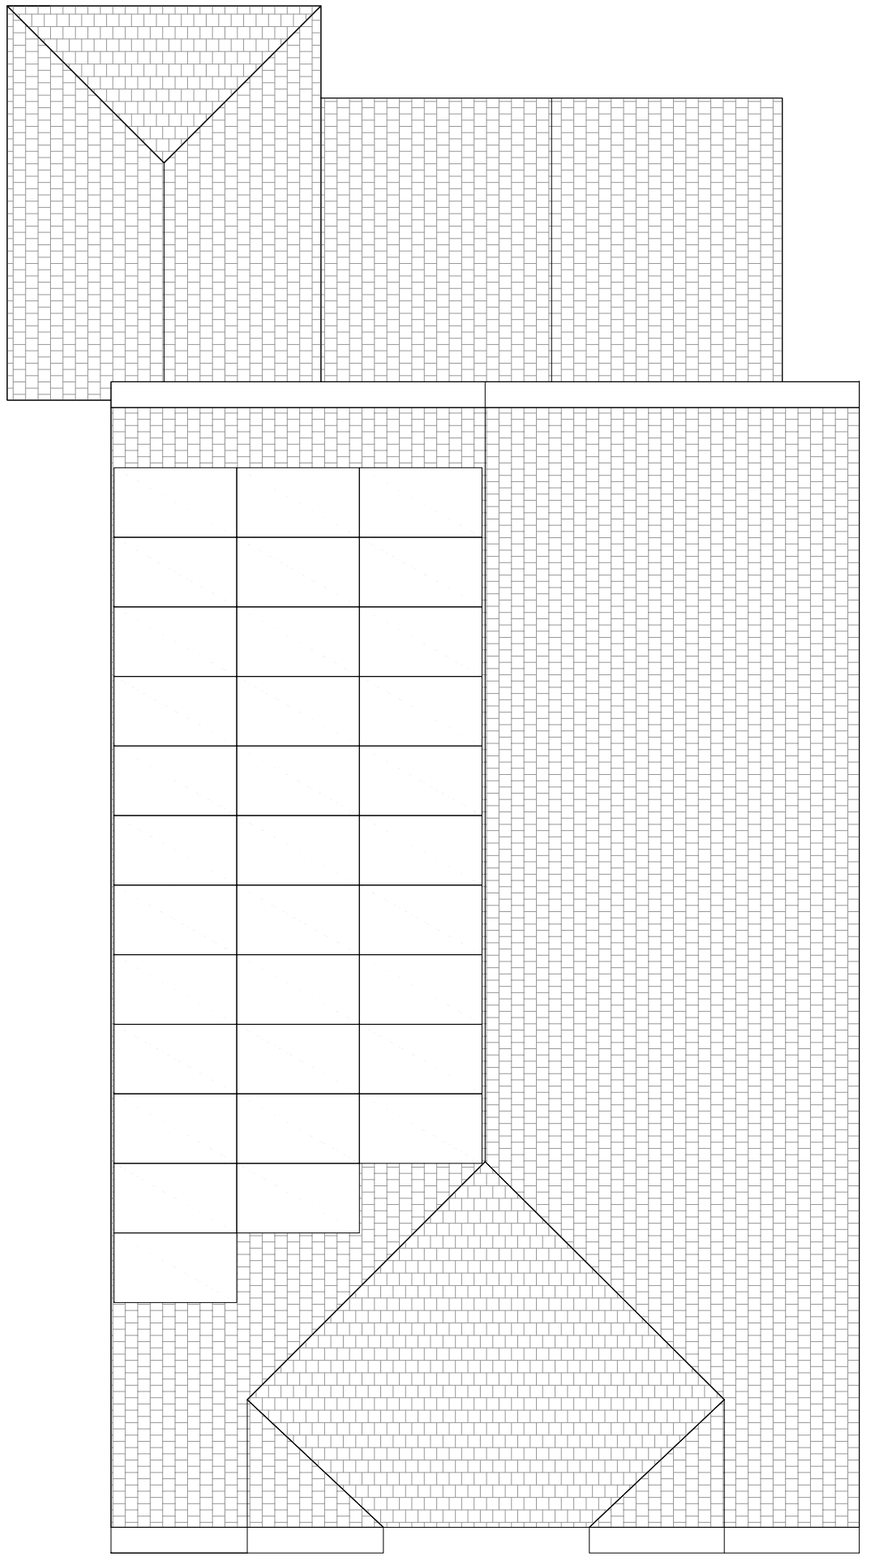

PROPOSED ROOF PLAN