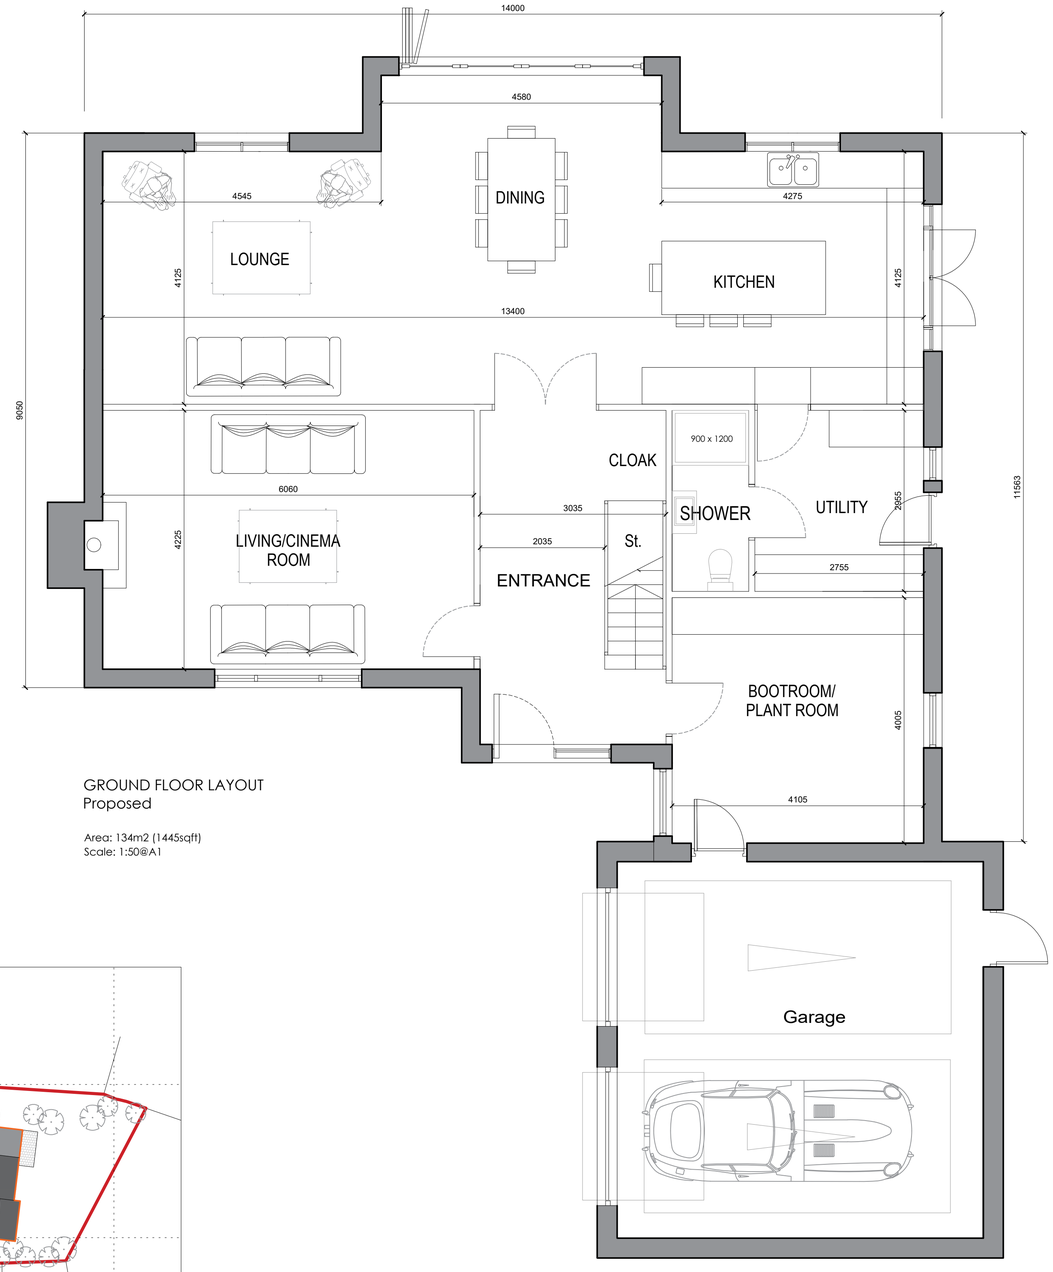
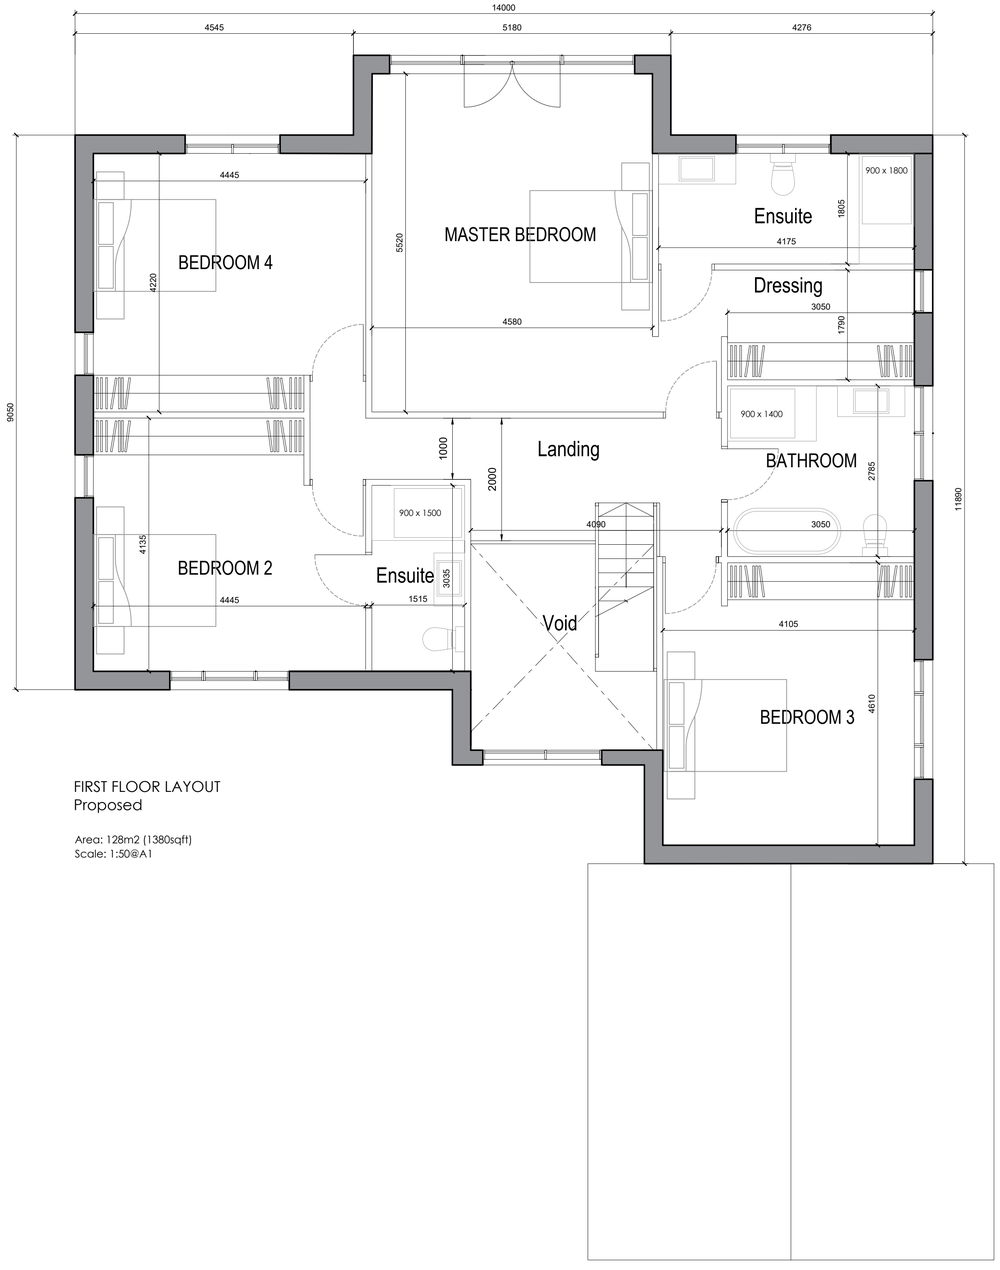
Copyright of this drawing remains the sole property of eleven52architects Ltd unless otherwise agreed in writing. Use given dimensions and report any discrepancies prior to commencement of work. This drawing is prepared for planning purposes and is subject to statutory approvals, design team consult & technical design. Party Wall issues are the responsibility of the Client (www.gov.uk/party-walls-building-works)



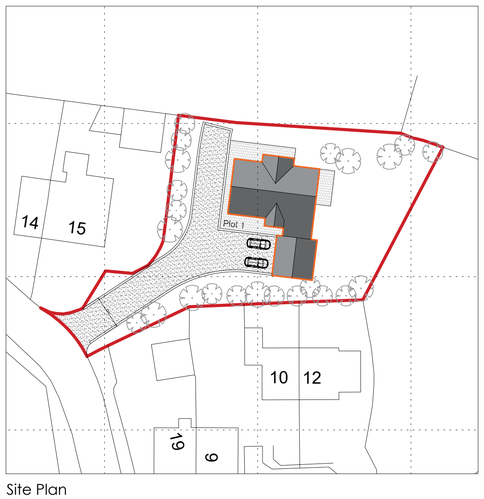

GROUND FLOOR LAYOUT
Proposed

Area: 134m2 (1445sqft)
Scale: 1:50@A1




FIRST FLOOR LAYOUT
Proposed

Area: 128m2 (1380sqft)
Scale: 1:50@A1




Site Plan
Proposed
Scale 1:500@A1

Notes:
Unless indicated, this drawing is for information only.
Do not scale, use figured dimensions only.
All dimensions to be checked on site

0 Drwg. original size: A1

Revisions:

| Date: | Rev: | Note: | Check: |
|---|---|---|---|
| | | | |

eleven52architects
30 The Fairway
Pudsey
Leeds LS28 7RE

T: +44(0)7958738229
E: leeds@eleven52architects.co.uk
W: eleven52architects.co.uk

| | |
|---|---|
| Project: | Land off Shelley Woodhouse Lane Shelley, Huddersfield |
| Drawing Title: | Proposed New Build House Plans |
| Scale: | As shown/1:50@ A1 |
| Drwg. Created: | 08.02.26 |
| Drwg. No: | 0478_WOOD_202 |
| Status: | Information (*) |
| Revision: | B |