


Front Elevation North
1 : 100




Rear Elevation South
1 : 100

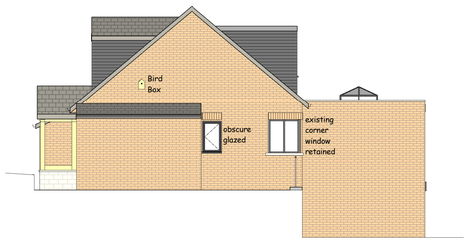


Side Elevation East
1 : 100



Side Elevation West
1 : 100

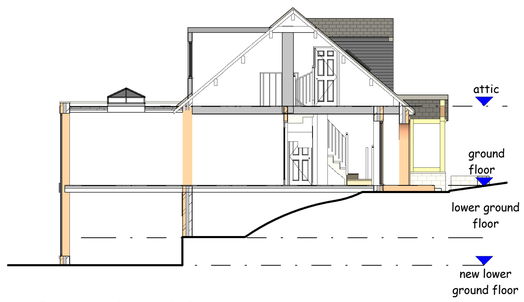


Section through house
1 : 100

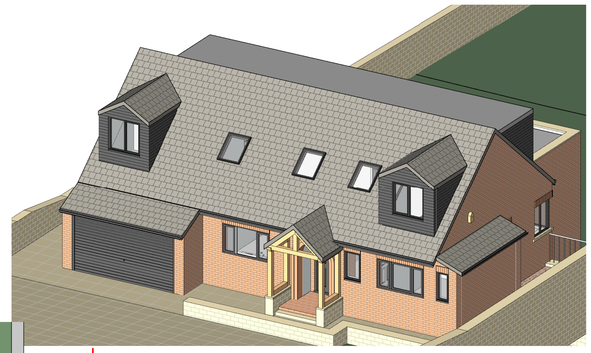







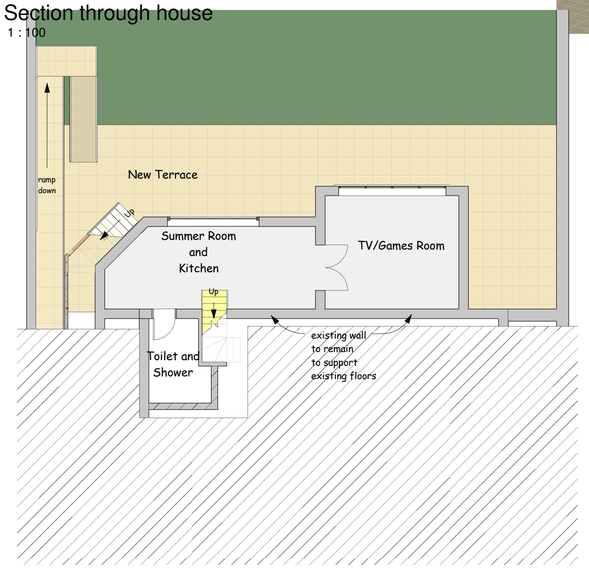

New Lower Ground Floor.
1 : 100

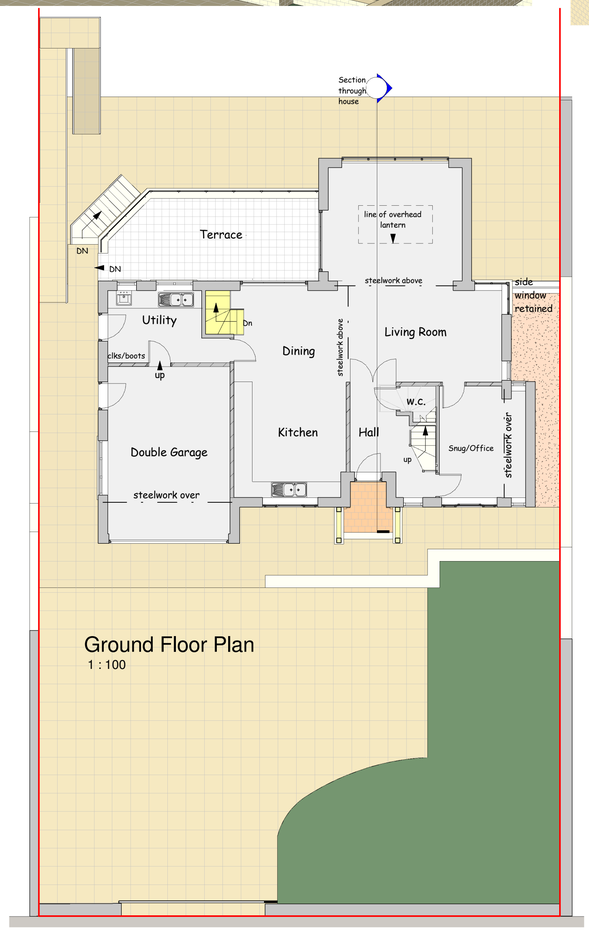

Ground Floor Plan
1 : 100

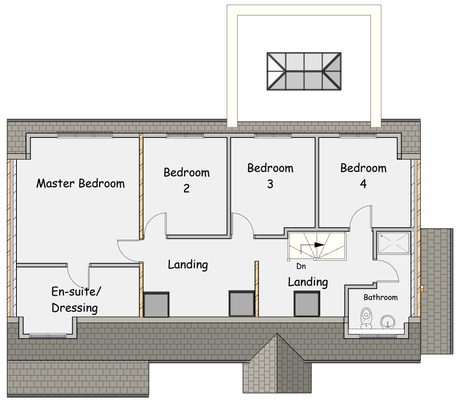

First Floor Plan
1 : 100



This drawing is copyright and must not be reproduced without written permission
Do not scale - Use figured dimensions only

PROJECT: Proposed Alterations to 5 Lumb Lane, Almondbury, Huddersfield. HD4 6SZ

CLIENT: Mr A Howarth

DWG TITLE: Plans, Elevations and Views as Proposed

DWG NO.: 2603 - 02 Rev A

SCALE: 1 : 100

DATE: 25/08/2026

DB ARCHITECTS
12 Tinker Lane, Meltham, Holmfirth. HD9 4EX
t:01484 850579 e:david.dbarchitects@virginmedia.com

DB ARCHITECTS