
Only figured dimensions should be used.

Scaled dimensions should be checked with the Architect.
This drawing together with the design, is the property and copyright of the Architect and must not be reproduced without written permission

North


0 1 2 3 4 5
GRAPHIC SCALE: 1:50

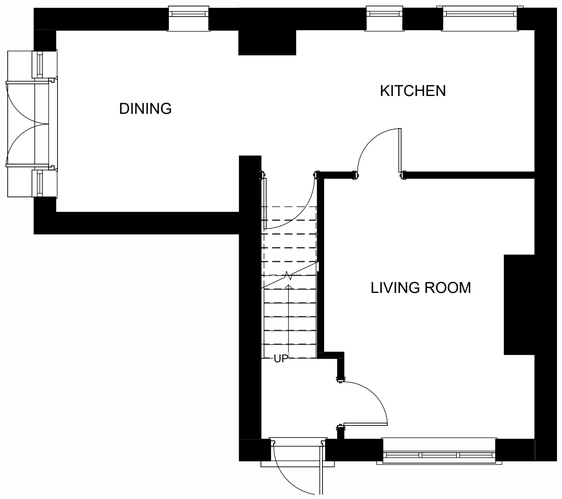


Ground Floor Existing
1 : 50



South-West Front Elevation Existing
1 : 50

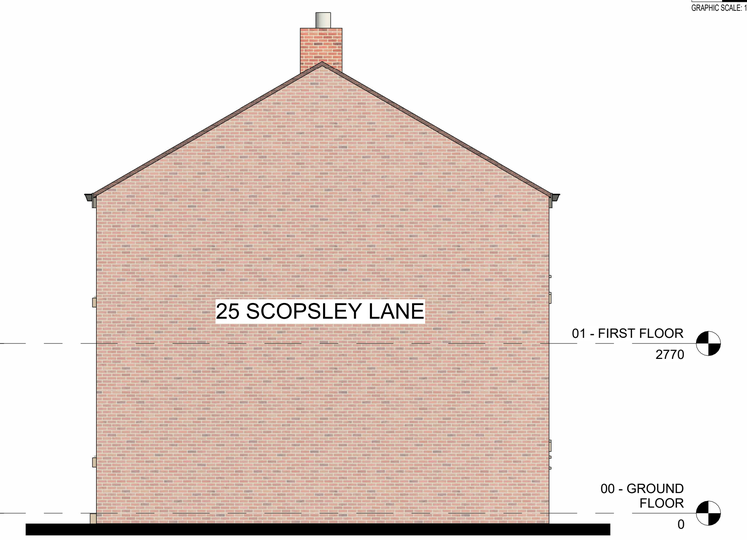

South-East Side Elevation Existing
1 : 50

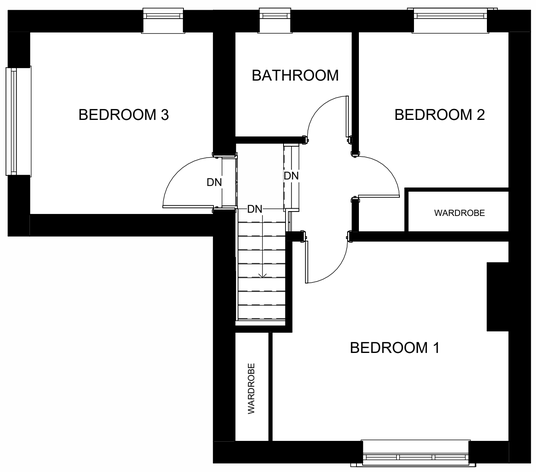

First Floor Existing
1 : 50



North-East Rear Elevation Existing
1 : 50



North-West Side Elevation Existing
1 : 50

rev	description	drwn	auth	date

DO NOT SCALE OFF THIS DRAWING

ACUMEN
Designers & Architects
acumenarchitects.co.uk 01484 546 000
Headrow House, Old Leeds Road, Huddersfield, Huddersfield HD1 1SG

Client: Mr Pete Jepson

Project: 26 Scopsley Lane

Project No	Drawing No	Rev
2990	(100)02	

Description: EXISTING FLOOR PLANS AND ELEVATIONS

Scale	Date Drawn	Drawn By	Authorised By
1 : 50 @ A1	JUL 26	GA	JC

Purpose of Issue: Planning ● Building Regs ○ Tender ○ Construction ○ Comment ○ Info ○