
Only figured dimensions should be used.

Scaled dimensions should be checked with the Architect.
This drawing together with the design, is the property and copyright of the Architect and must not be reproduced without written permission


0 1 2 3 4 5
GRAPHIC SCALE: 1:50



South-West Front Elevation Proposed
1 : 50

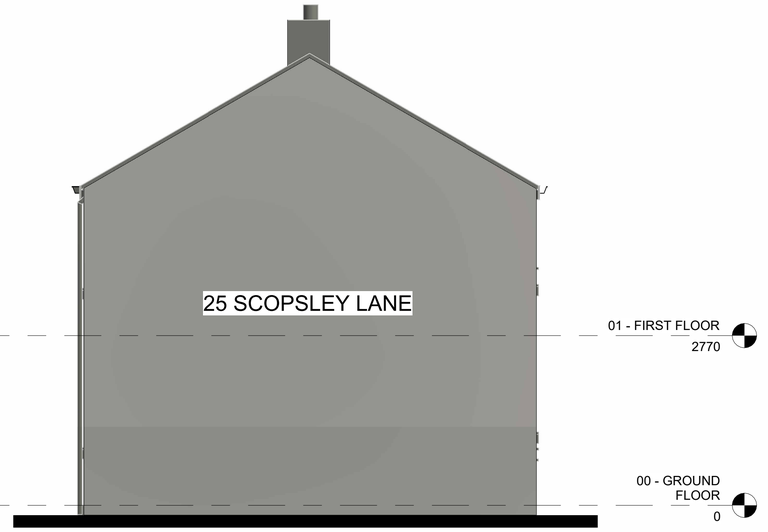

South-East Side Elevation Proposed
1 : 50

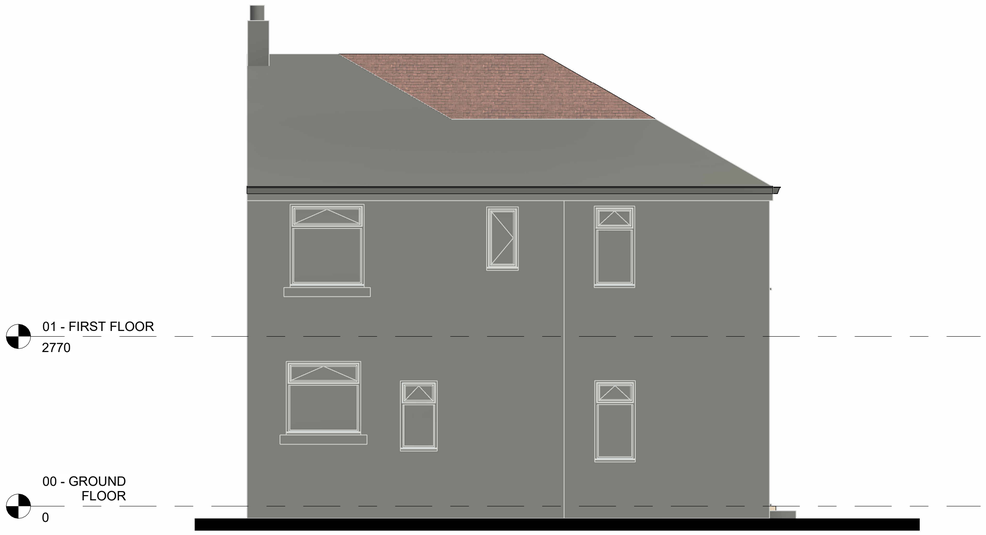

North-East Rear Elevation Proposed
1 : 50



North-West Side Elevation Proposed
1 : 50

rev	description	drwn	auth	date
B	Updated to planners comments	GA	JC	24.09.26
A	Updated to clients comments	GA	JC	29.07.26

DO NOT SCALE OFF THIS DRAWING

ACUMEN
Designers & Architects
acumenarchitects.co.uk 01484 546 000
Headrow House, Old Leeds Road, Huddersfield, Huddersfield HD1 1SG

Client: Mr Pete Jepson

Project: 26 Scopsley Lane

Project No	Drawing No	Rev
2990	(100)05	B

Description: PROPOSED ELEVATIONS

Scale	Date Drawn	Drawn By	Authorised By
1 : 50 @ A1	JUL 26	GA	JC

Purpose of Issue: Planning ● Building Regs ○ Tender ○ Construction ○ Comment ○ Info ○