Do Not Scale

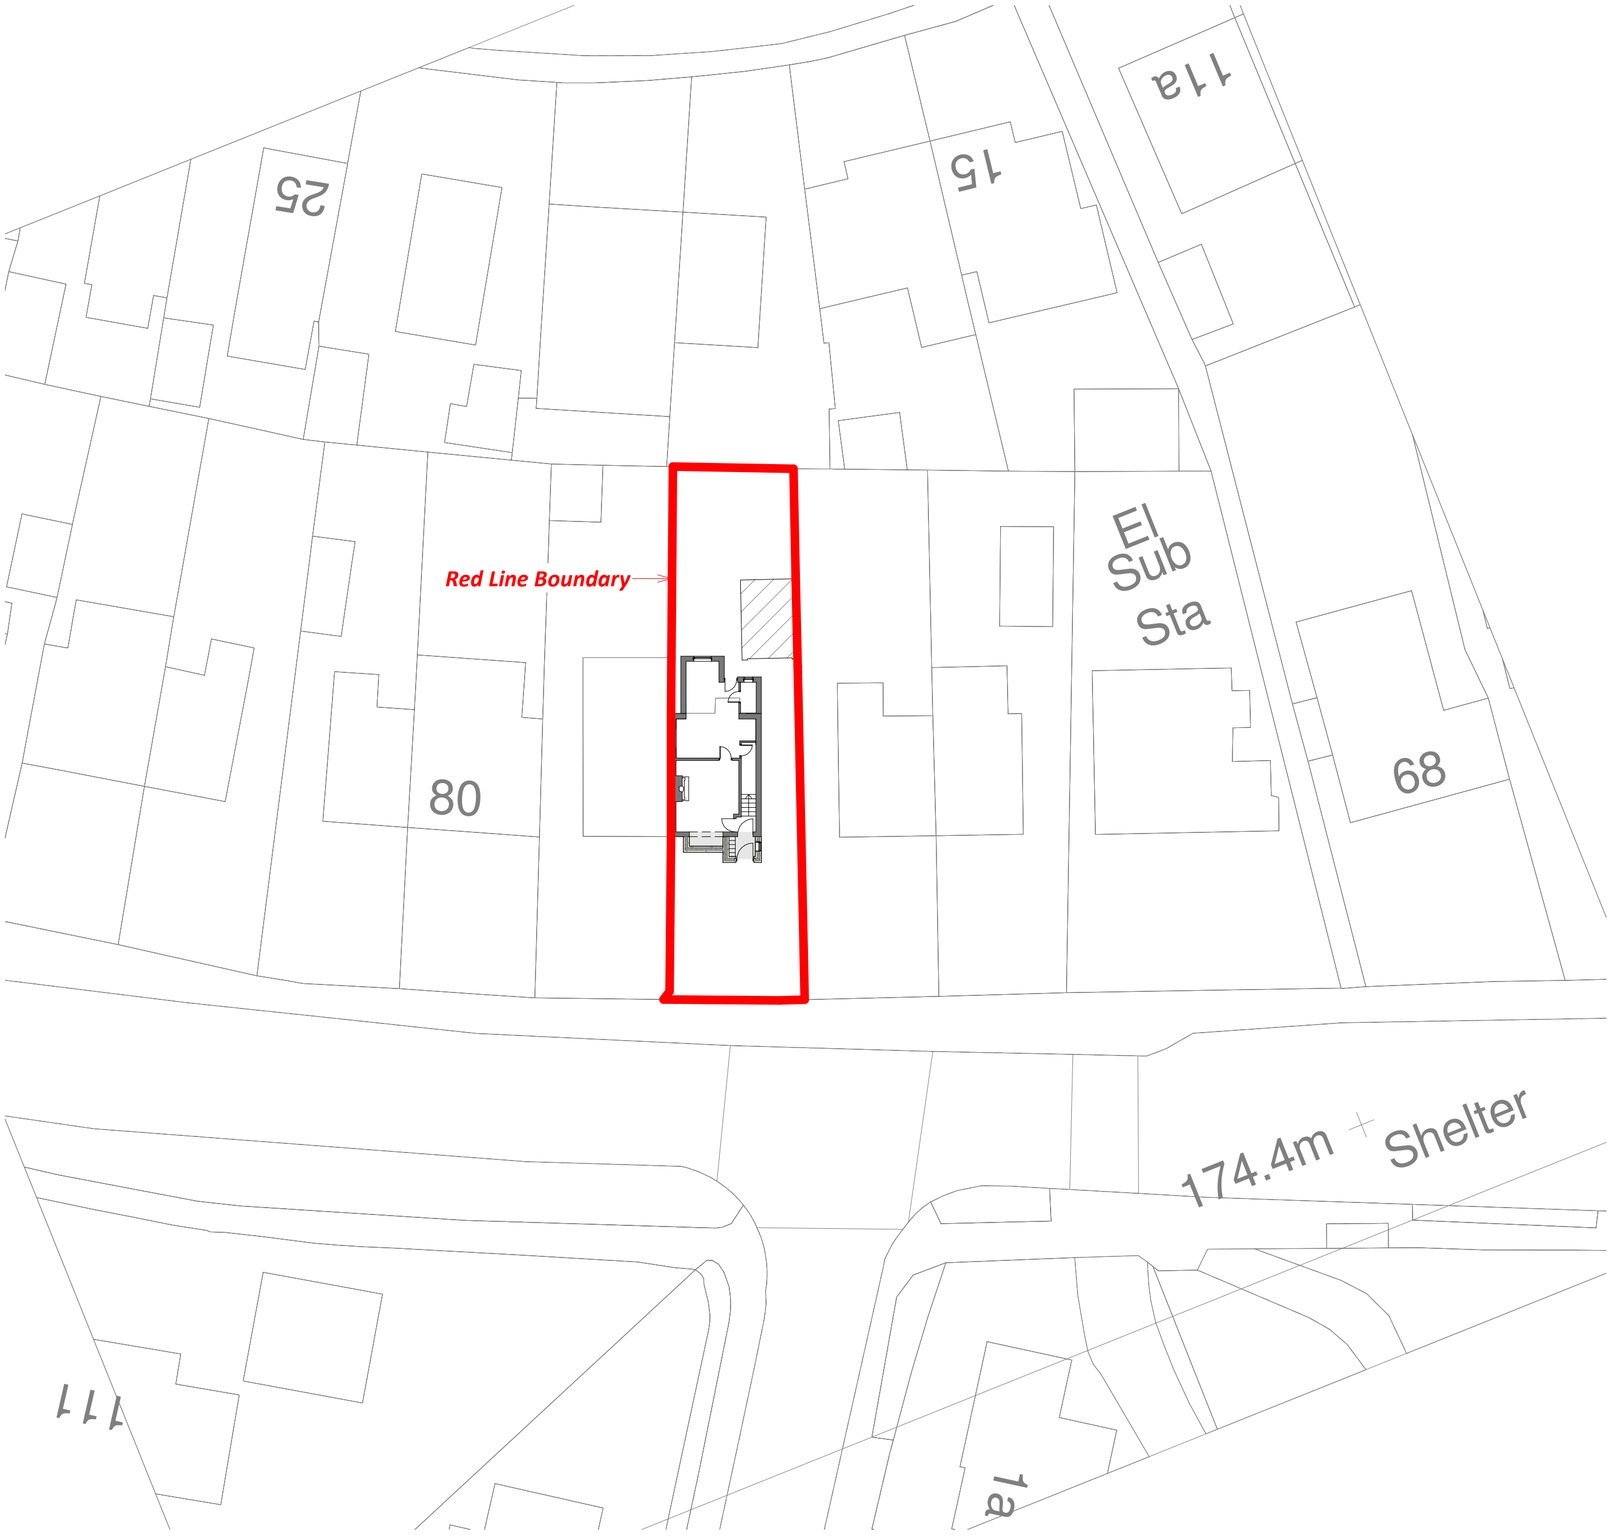

DESIGN REVIEW

Design review by:		Checked by:	

Residual hazards:

DRAWING NOTES

Do not scale off this drawing. If in doubt please ask. Dimensions must be checked on site where possible.

This drawing has been prepared for the front porch and bay window planning submission only.

Date	Revision	Rev
16.08.26	Drawing updated and re-issued for Planning.	P2
02.07.26	Issued to Building Control.	P1

Project
76 Westfield Lane
Scholes, BD12 9LS

Title
Proposed Block Site Plan

Client
Mr J Hendry

Scale @ A2	Drawn	Checked	Approved	Date
1 : 250	JH	JH	JH	16.08.26

Suitability	Purpose
S2	Information

UPRN	Originator	Zone	Level	Type	Role	Class	Drg. No.	Rev.
							SK1000	P2

L:\Structures Temp\James H Folder\76 Westfield Lane BD12 9LS\76 Westfield Lane, Scholes (2022).rvt
16/08/2026 20:37:16