
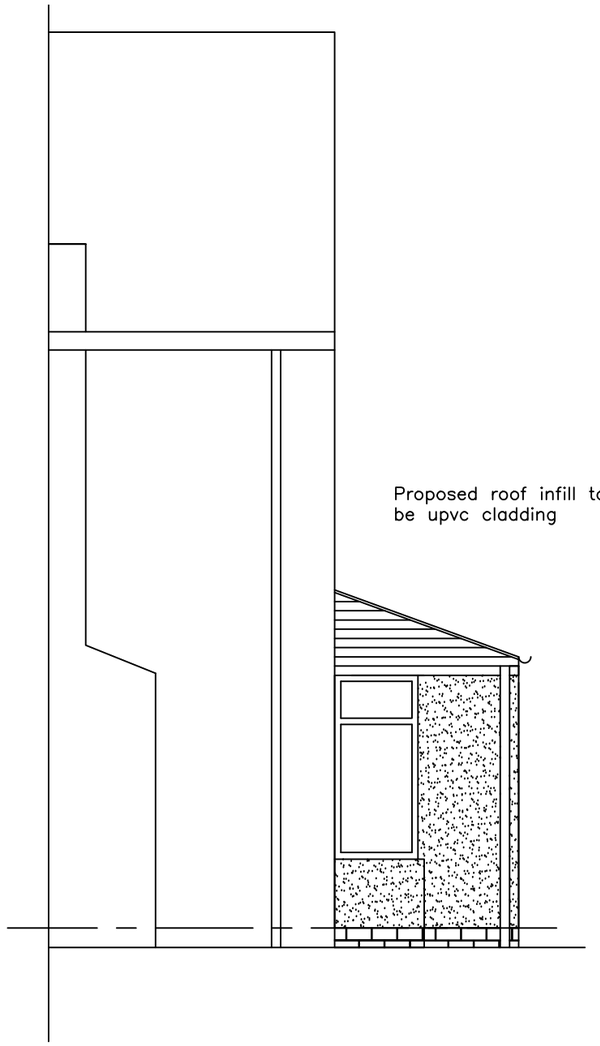


Proposed roof infill to be upvc cladding

Proposed Left Side Elevation - West 1:50

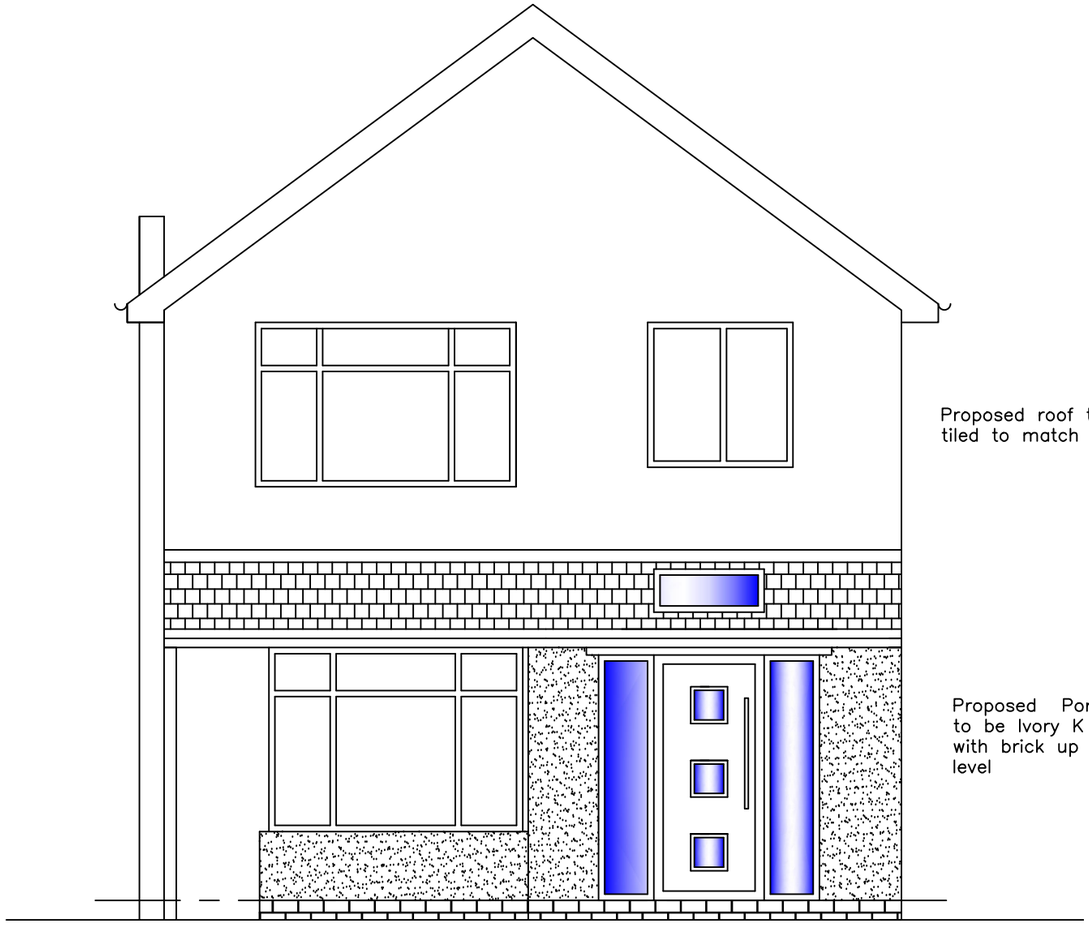


Proposed roof to be tiled to match existing

Proposed Porch walls to be Ivory K render with brick up to dpc level

Proposed wall under bay to be Ivory K render with brick up to dpc level

Proposed Front Elevation- South 1:50

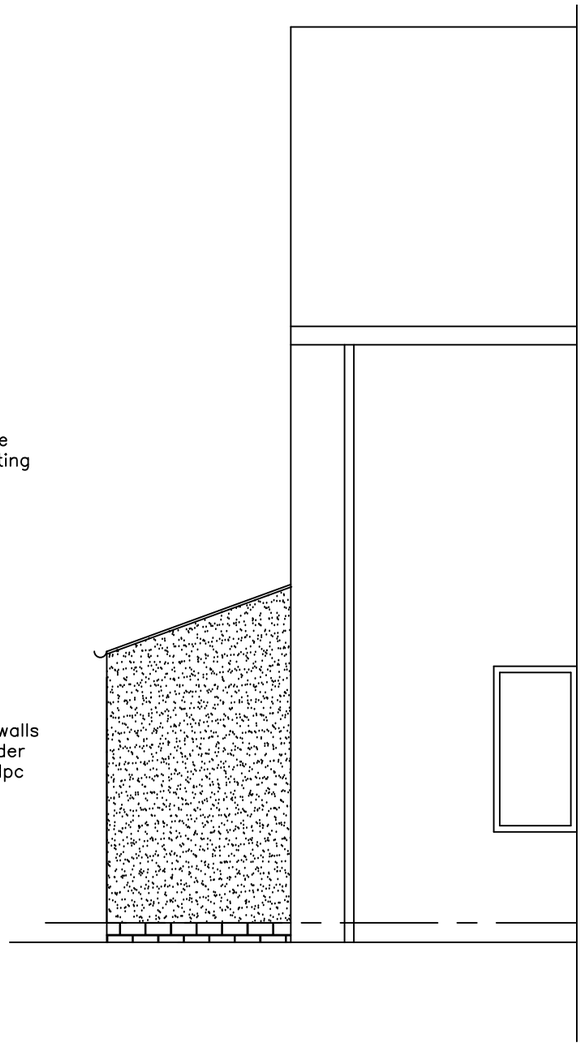

Proposed Right Side Elevation- East 1:50


MIRFIELD DESIGNS
Planning & Building Control Services

Tel: 07877959728
Email: mirfielddesigns@gmail.com


| | |
|---|---|
| Client | Lynda Jackson |
| Job | 29 Uplands Drive<br>Mirfield |
| Title | Proposed Elevations |
| Drawn By RK | Date Jan 2026 |
| Eng. Check | Scale 1:50 |
| Tech. Check | |
| Drawing No. 2026 / 509 / 02 | Rev. |