
Key Element


Existing

Proposed

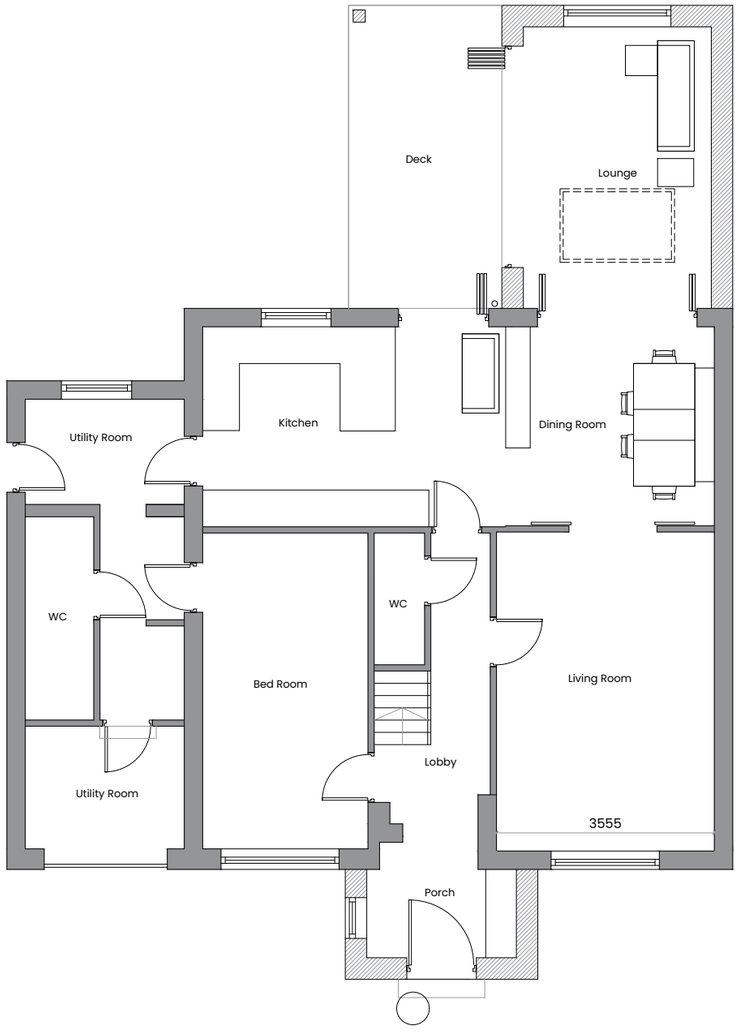

01 Proposed Ground Floor Plan

Scale 1 :100 @ A3

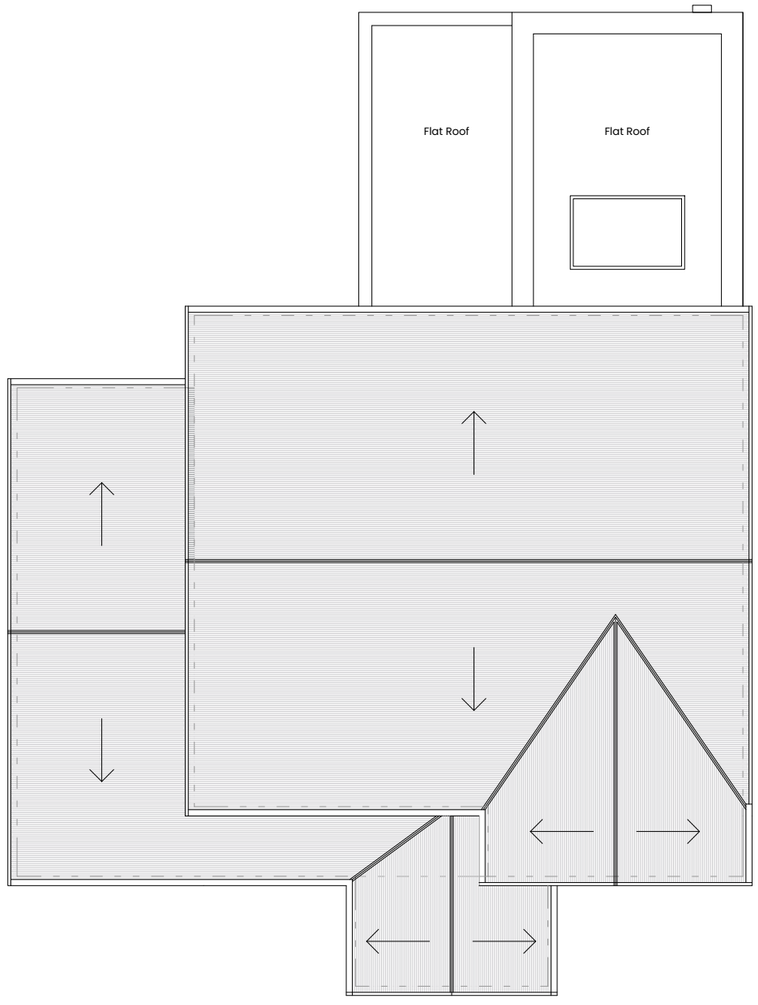

02 Proposed Roof Plan

Scale 1 :100 @ A3

0 2 5

SCALE BAR 1:100

General Notes:

All site dimensions shall be verified by the Contractor on site prior to commencing any works.

Do not scale from this drawing.

Design intent drawing only. Construction to comply with latest building regulation requirements.

This drawing is the property of "Design Studio Architecture" and copyright is reserved by them. The drawing is not to be copied or disclosed by or to any unauthorised persons without the prior written consent of Design Studio Architecture.

Rev	Description	Date	Dr by	App by
-	First issue	23.08.2026	SM	AM

DESIGN ARCHITECTURE STUDIO.

client name

Mr Ashraf Mulla

project

23.08.2026

drawing

Proposed Ground Floor Plan

project number		scale
DAS02604		1:100 @ A3
drawing number	**rev**	**issue status**
PL_004	-	Planning

This drawing is to be read in conjunction with all related drawings. All dimensions must be checked and verified on site before commencing any work or producing shop drawings.The originator should be notified immediately of any discrepancy. This drawing is copyright and remains the property of Design Studio Architecture.