


SITE LOCATION PLAN SCALE 1:1250

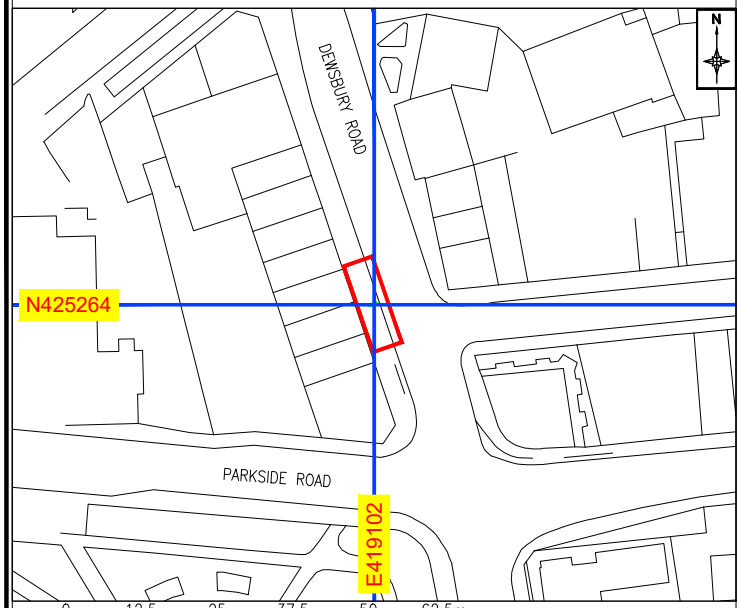

LOCATION PLAN SCALE 1:50000

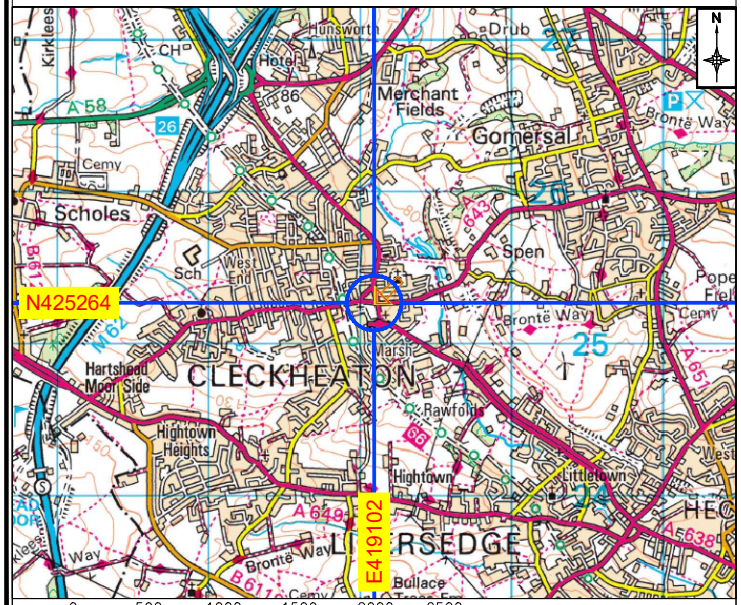

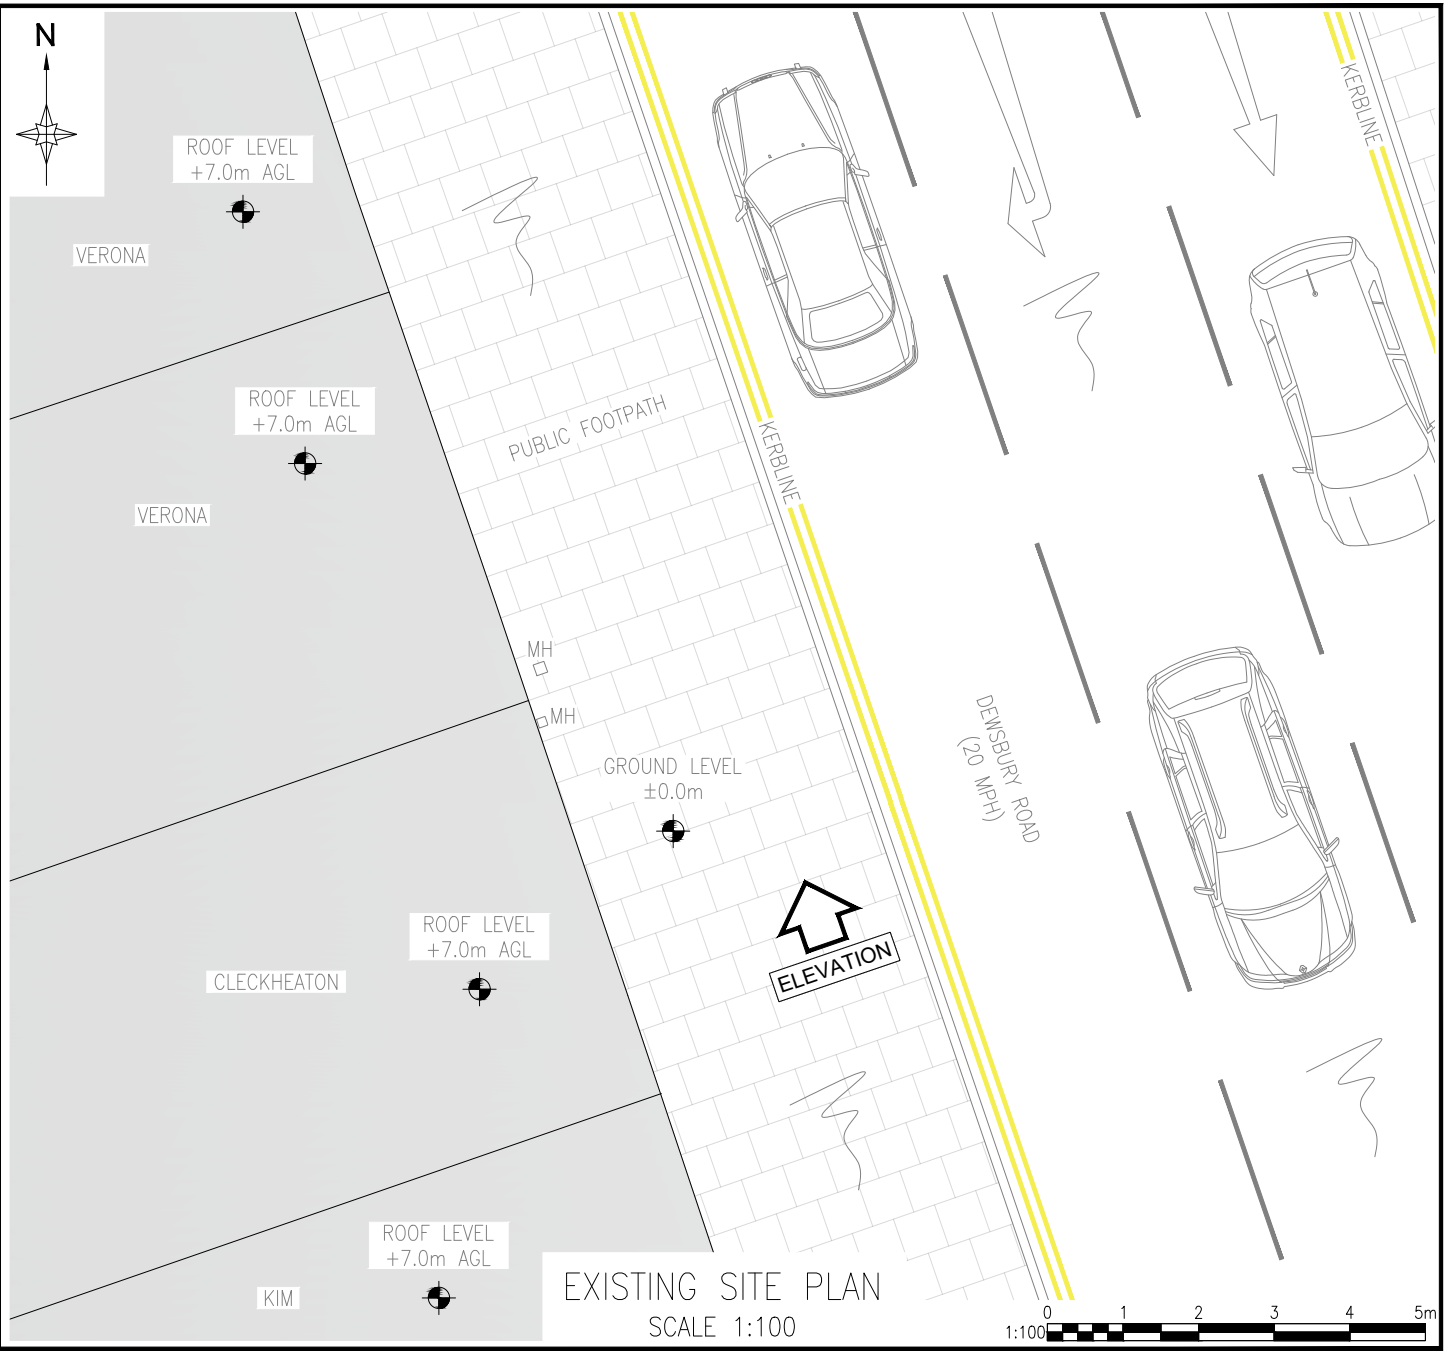

EXISTING SITE PLAN
SCALE 1:100

REV	DESCRIPTION	BY	DATE
A	ISSUED FOR APPROVAL	HC	10.08.26

SCALE AS SHOW WHEN PRINTED AT A4	DRAWN	HC	CHECKED	DCC	ALL DIMENSIONS IN mm U.N.O
	DATE	10.08.26	DATE	10.08.26	

LOCATION PLAN - Digital Mapping Solutions from Promap

SITE BLOCK PLAN - Digital Mapping Solutions from Promap


Ordnance Survey (c) Crown Copyright 2025. All rights reserved. Licence number 100022432

DRAWING TITLE
STREET HUB
YRK-21
001 - EXISTING SITE PLAN


SITE ADDRESS
FP OS CLECKHEATON LOCAL
CLECKHEATON
BD19 3RU


REV A

SITE LOCATION PLAN SCALE 1:1250

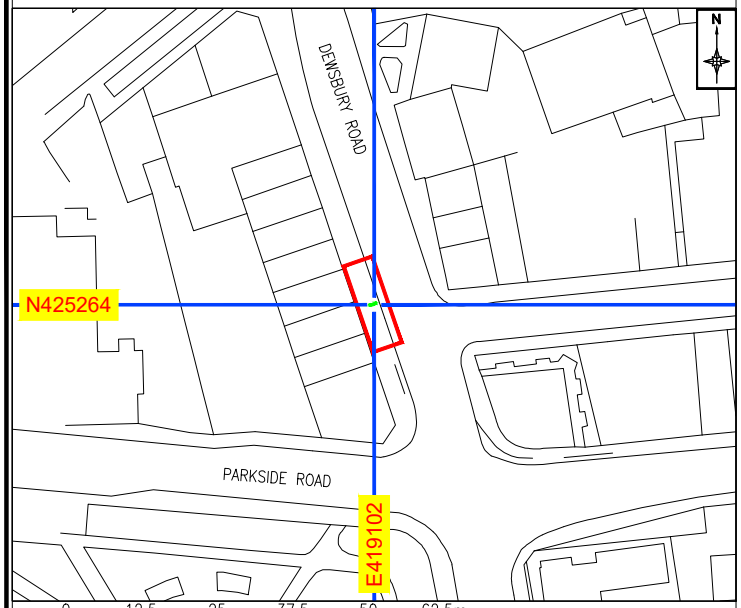

LOCATION PLAN SCALE 1:50000

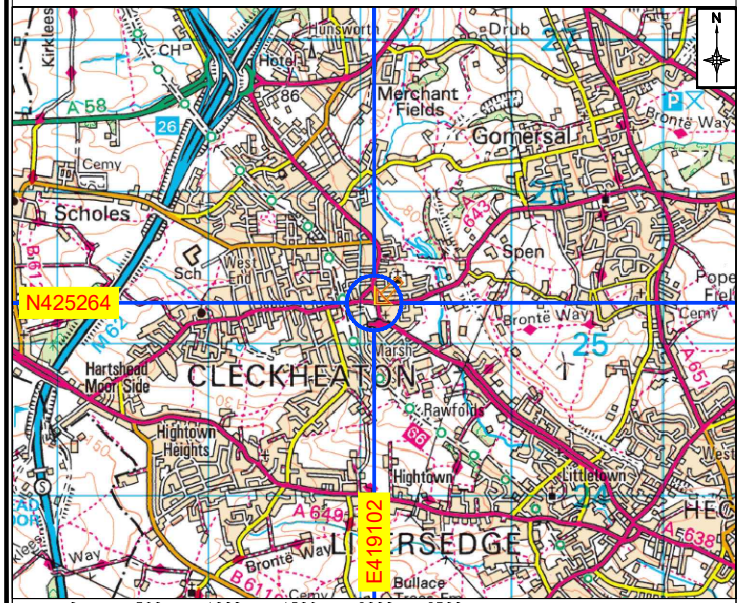

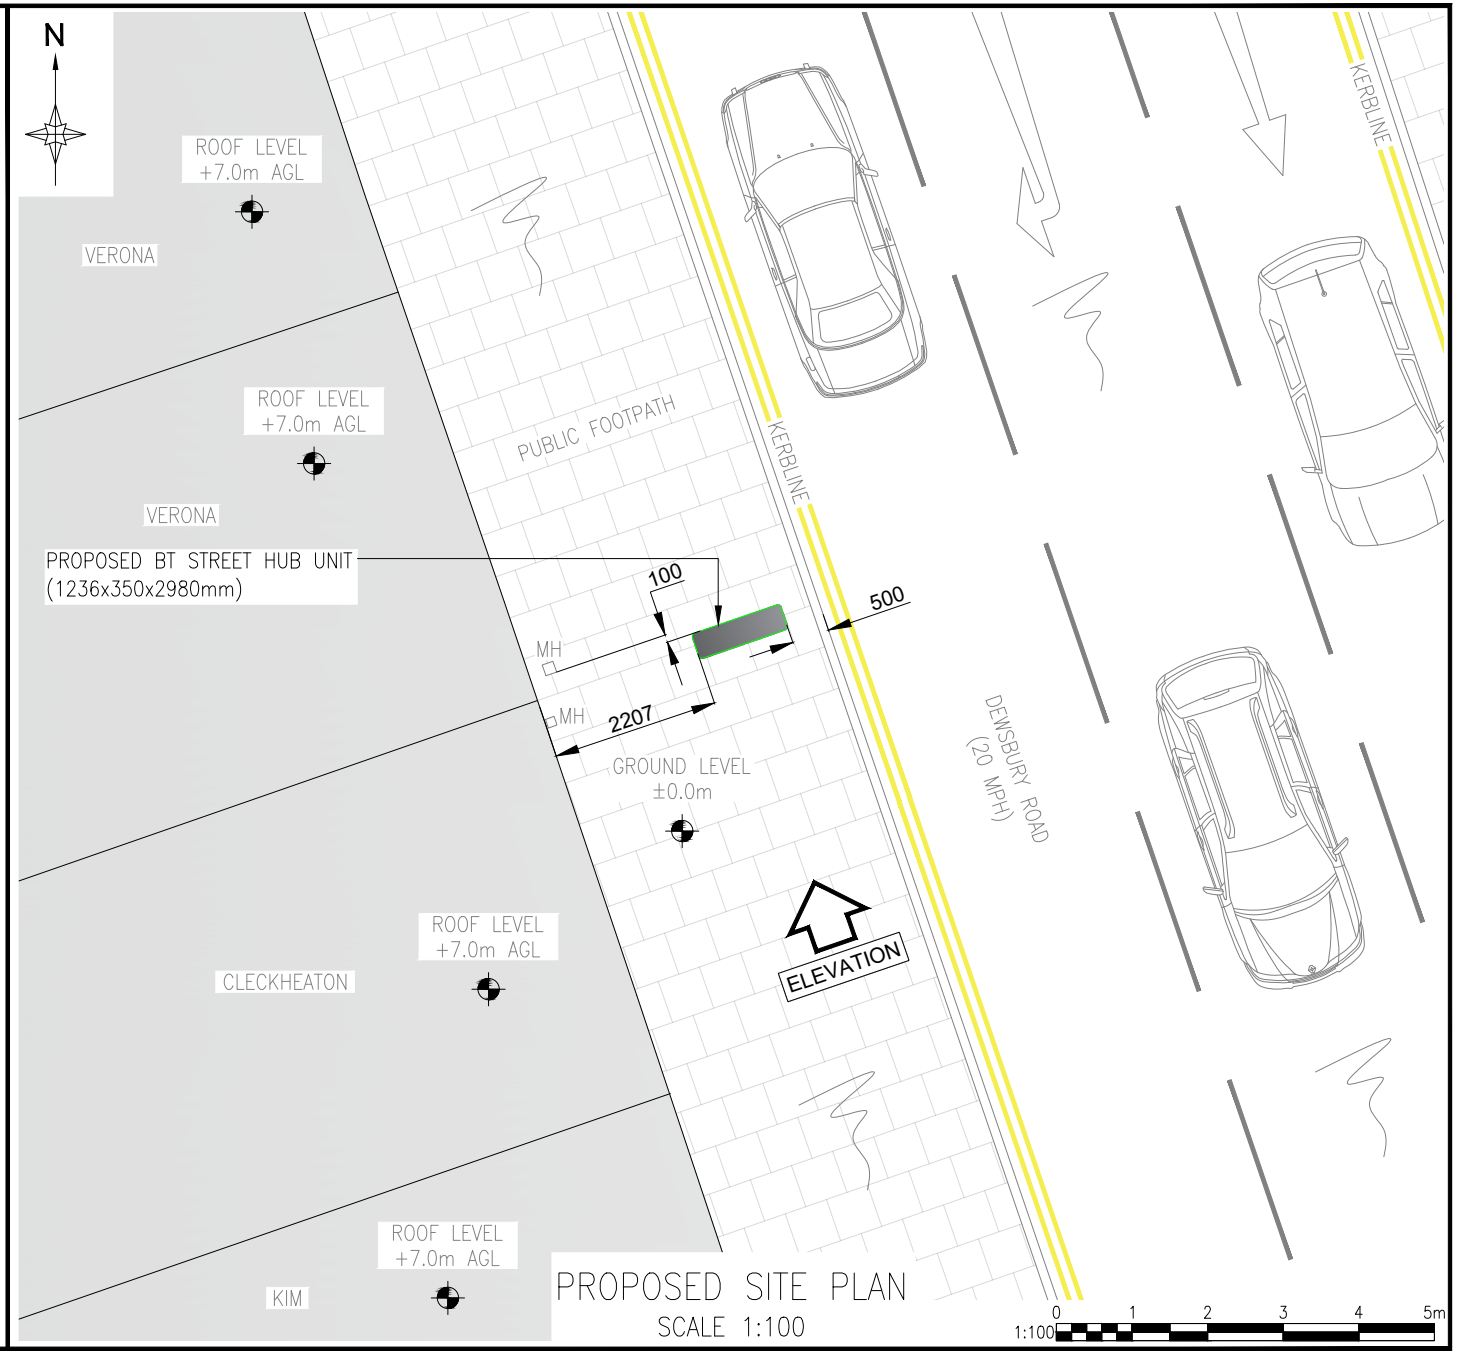

PROPOSED SITE PLAN
SCALE 1:100

BT

REV	DESCRIPTION	BY	DATE
A	ISSUED FOR APPROVAL	HC	10.08.26

SCALE AS SHOW WHEN PRINTED AT A4	DRAWN	HC	CHECKED	DCC	ALL DIMENSIONS IN mm U.N.O
	DATE	10.08.26	DATE	10.08.26	

LOCATION PLAN - Digital Mapping Solutions from Promap


SITE BLOCK PLAN - Digital Mapping Solutions from Promap

Ordnance Survey (c) Crown Copyright 2025. All rights reserved. Licence number 100022432

DRAWING TITLE
STREET HUB
YRK-21
002 - PROPOSED SITE PLAN

SITE ADDRESS
FP OS CLECKHEATON LOCAL
CLECKHEATON
BD19 3RU

REV A

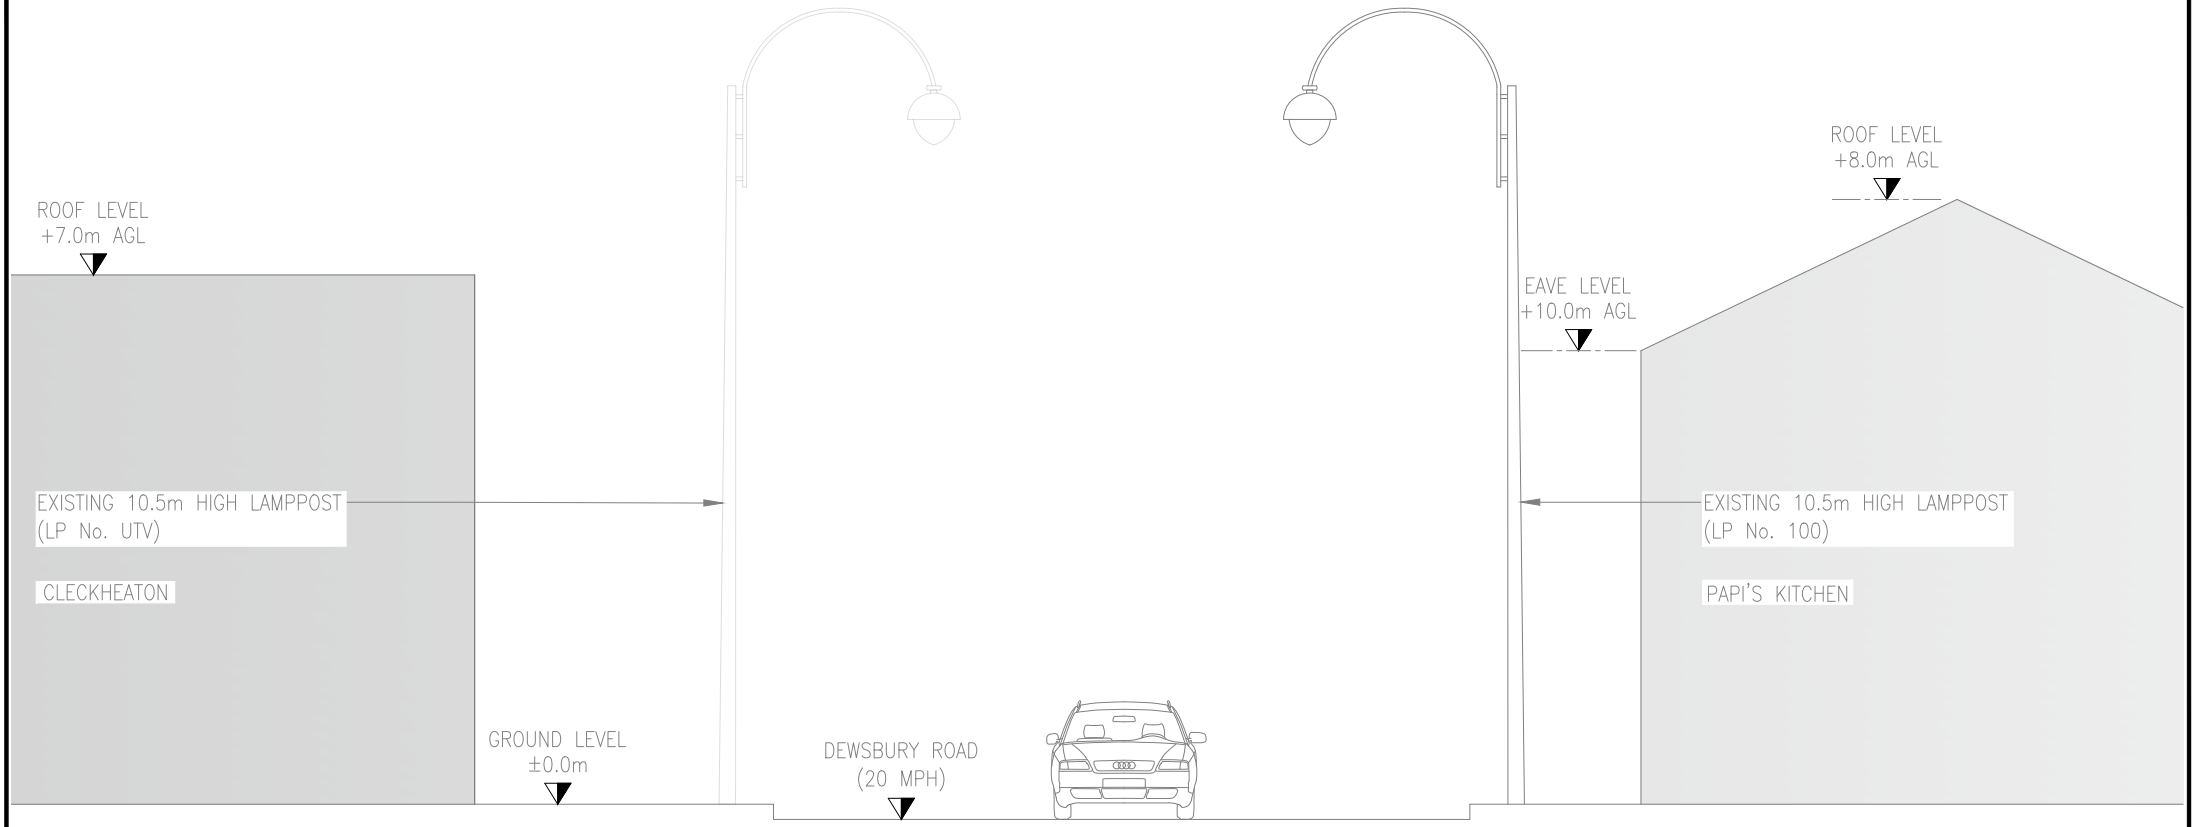

EXISTING SITE ELEVATION

SCALE 1:100

1:100 0 1 2 3 4 5m

REV	DESCRIPTION	BY	DATE
A	ISSUED FOR APPROVAL	HC	10.08.26

SCALE AS SHOW WHEN PRINTED AT A4	DRAWN	HC	CHECKED	DCC	ALL DIMENSIONS IN mm U.N.O
	DATE	10.08.26	DATE	10.08.26	

LOCATION PLAN - Digital Mapping Solutions from Promap

SITE BLOCK PLAN - Digital Mapping Solutions from Promap

Ordnance Survey (c) Crown Copyright 2025. All rights reserved. Licence number 100022432


DRAWING TITLE

STREET HUB
YRK-21
003 - EXISTING SITE ELEVATION

SITE ADDRESS

FP OS CLECKHEATON LOCAL
CLECKHEATON
BD19 3RU

REV A

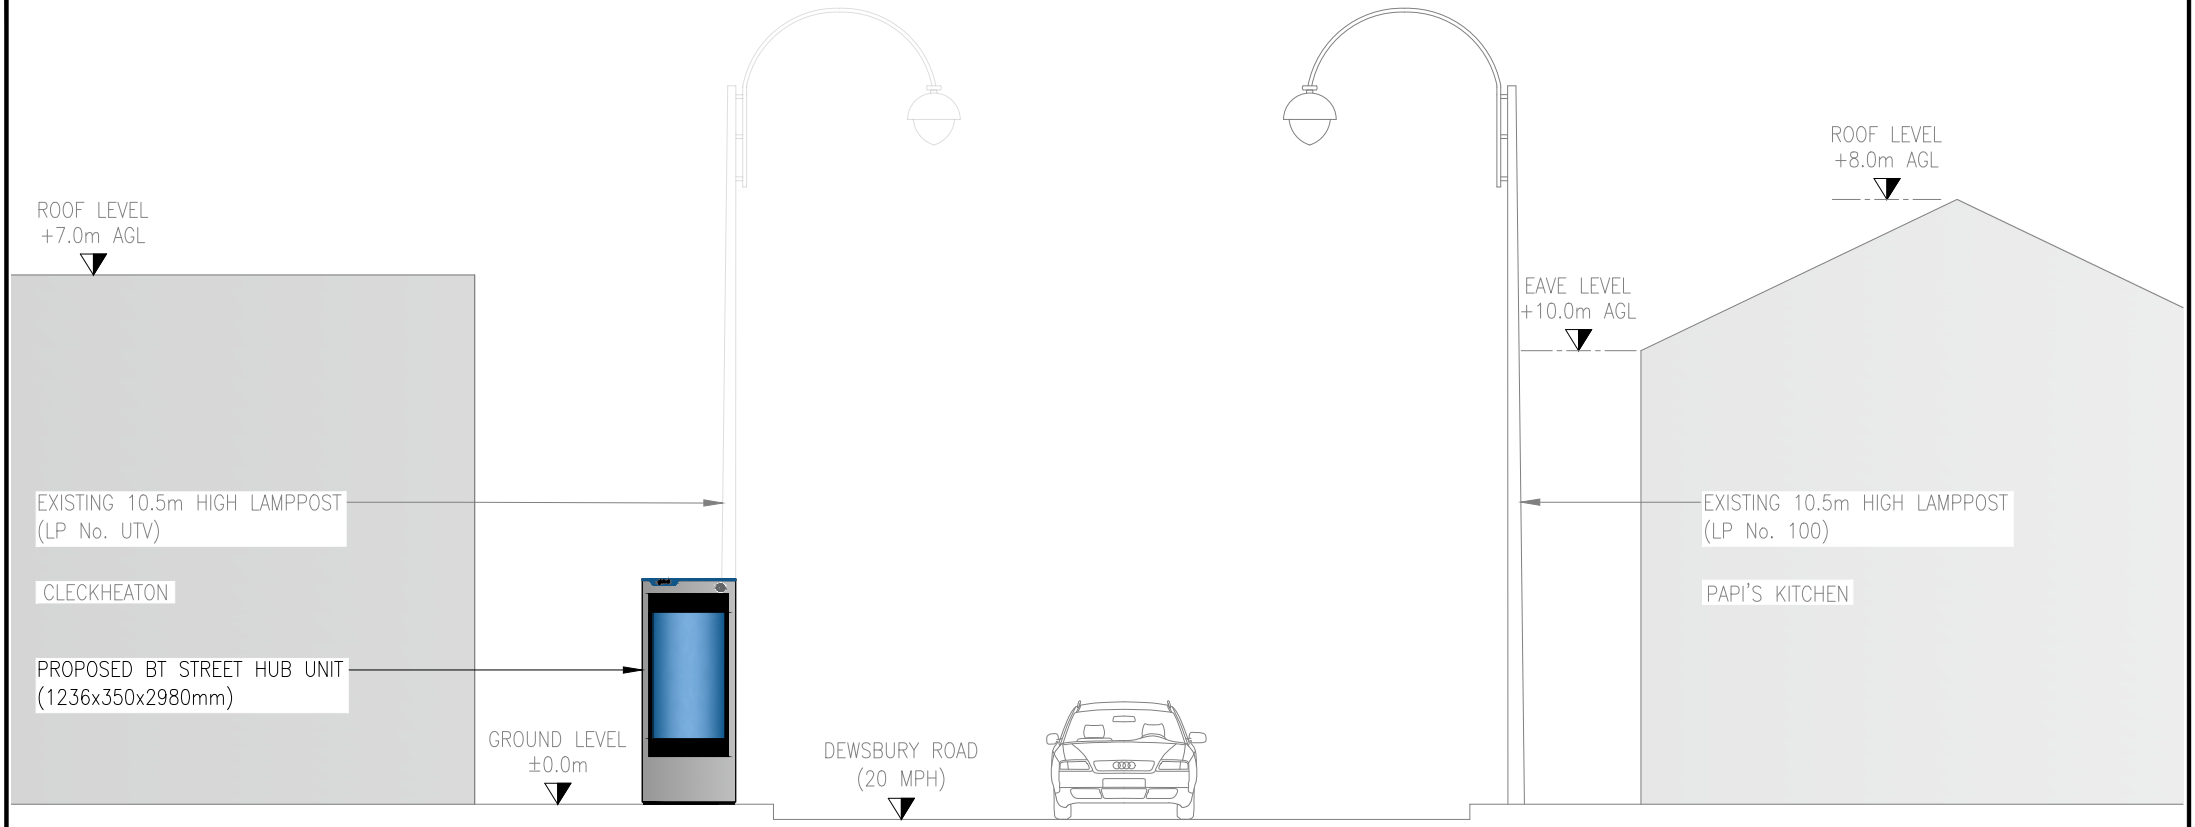

PROPOSED SITE ELEVATION

SCALE 1:100

1:100 0 1 2 3 4 5m

REV	DESCRIPTION	BY	DATE
A	ISSUED FOR APPROVAL	HC	10.08.26

SCALE AS SHOW WHEN PRINTED AT A4	DRAWN	HC	CHECKED	DCC	ALL DIMENSIONS IN mm U.N.O
	DATE	10.08.26	DATE	10.08.26	

LOCATION PLAN - Digital Mapping Solutions from Promap

SITE BLOCK PLAN - Digital Mapping Solutions from Promap

Ordnance Survey (c) Crown Copyright 2025. All rights reserved. Licence number 100022432

DRAWING TITLE

STREET HUB
YRK-21
004 - PROPOSED SITE ELEVATION

SITE ADDRESS

FP OS CLECKHEATON LOCAL
CLECKHEATON
BD19 3RU

REV A