



NORTH ELEVATION
1:50

WEST ELEVATION
1:50

SOUTH ELEVATION
1:50

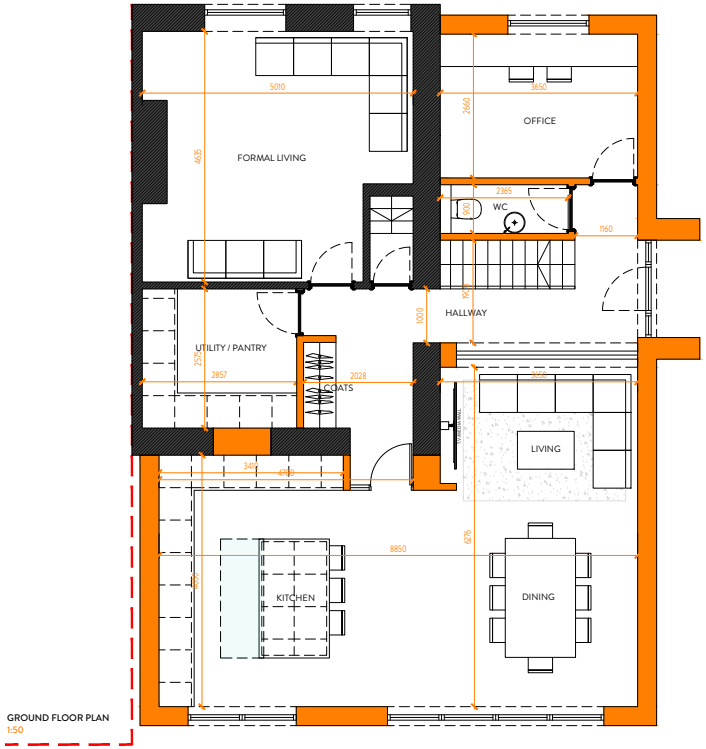

GROUND FLOOR PLAN
1:50

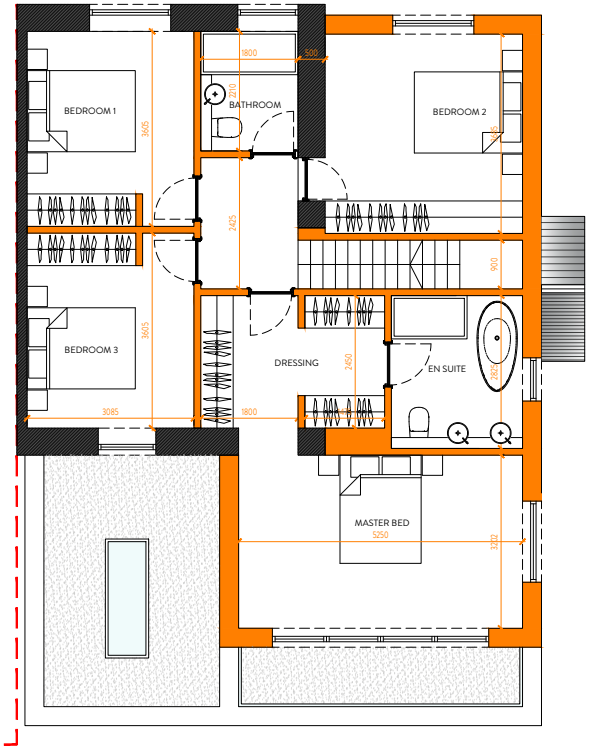

FIRST FLOOR PLAN
1:50

2021 NORTHERN DESIGN AWARDS FINALIST
2022 Best of Houzz Service
BUILD 2021 Home Builder Awards
BUILD Architecture Awards 2019

REVISION	DESCRIPTION	DATE

NOTES

STATUS: PLANNING DRAWING

ORANGE DESIGN STUDIO.
ARCHITECTURAL PRACTICE
hello@orangedesignstudio.co.uk
59A, Huddersfield Road, Mirfield, WF14 8AA
orangedesignstudio.co.uk
01924 650930

COPYRIGHT © ORANGE DESIGN STUDIO LIMITED

PROJECT TITLE	ST HELENS GATE		
DRAWING TITLE	PROPOSED GA		
SCALE: 1:50	DRAWN: CF	CHECKED: JH	PROJECT REFERENCE: ODS_22/1175
PAPER SIZE: A1	DWG NUMBER: (20)001	DATE: 22/07/26	REVISION: /
CLIENT: RICHARD POLLARD & NATALIE CROWTHER			