

Do not scale from this drawing. Northlight Architectural Consultants Ltd must be notified immediately should any discrepancies be found. The contractor must check all dimensions on site before construction or manufacture of materials. This drawing or any portion of it may not be reproduced without the consent of Northlight Architectural Consultants Ltd.

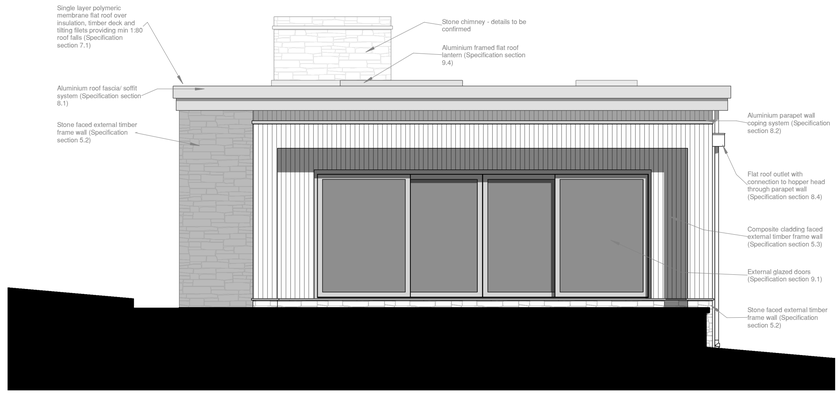

1 NORTH ELEVATION
Scale - 1 : 50

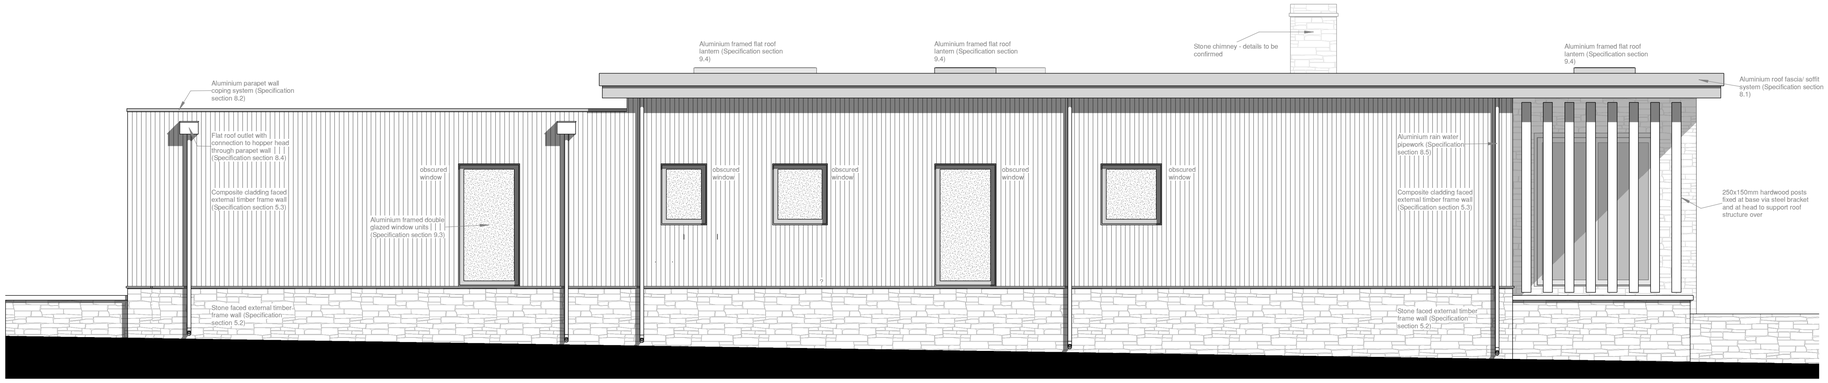

2 SOUTH ELEVATION
Scale - 1 : 50



3 EAST ELEVATION
Scale - 1 : 50



4 WEST ELEVATION
Scale - 1 : 50

Rev A -22/06/26- Updated in line with amended floor plan

Revisions

NORTHLIGHT ARCHITECTURAL CONSULTANTS
The Media Centre
7 Northumberland Street
Huddersfield
HD1 1RL
t : 07915 290406
e : chrisnorthlight@gmail.com

Client
Longwood Property Management (UK) Ltd

Project
Land at Occupation Road
Off Birkby Road,
Huddersfield, HD2 2ES

Drawing title
Bungalow Elevations as Proposed

BUILDING REGULATIONS

Scale @ A1: 1 : 50
Drawn by: Author
Date: 05/06/25
App'd: Checker
Drawing no: 24.002/ (AL)102
Rev: A

© Northlight Architectural Consultants Ltd 2026