
Do not scale from this drawing. Northlight Architectural Consultants Ltd must be notified immediately should any discrepancies be found.
The contractor must check all dimensions on site before construction or manufacture of materials. This drawing or any portion of it may not be reproduced without the consent of Northlight Architectural Consultants Ltd.

NOTE: DRAWING PRODUCED FROM THIRD PARTY INFORMATION. DO NOT SCALE FROM THIS DOCUMENT. ALL DIMENSIONS TO BE CHECK ON SITE.

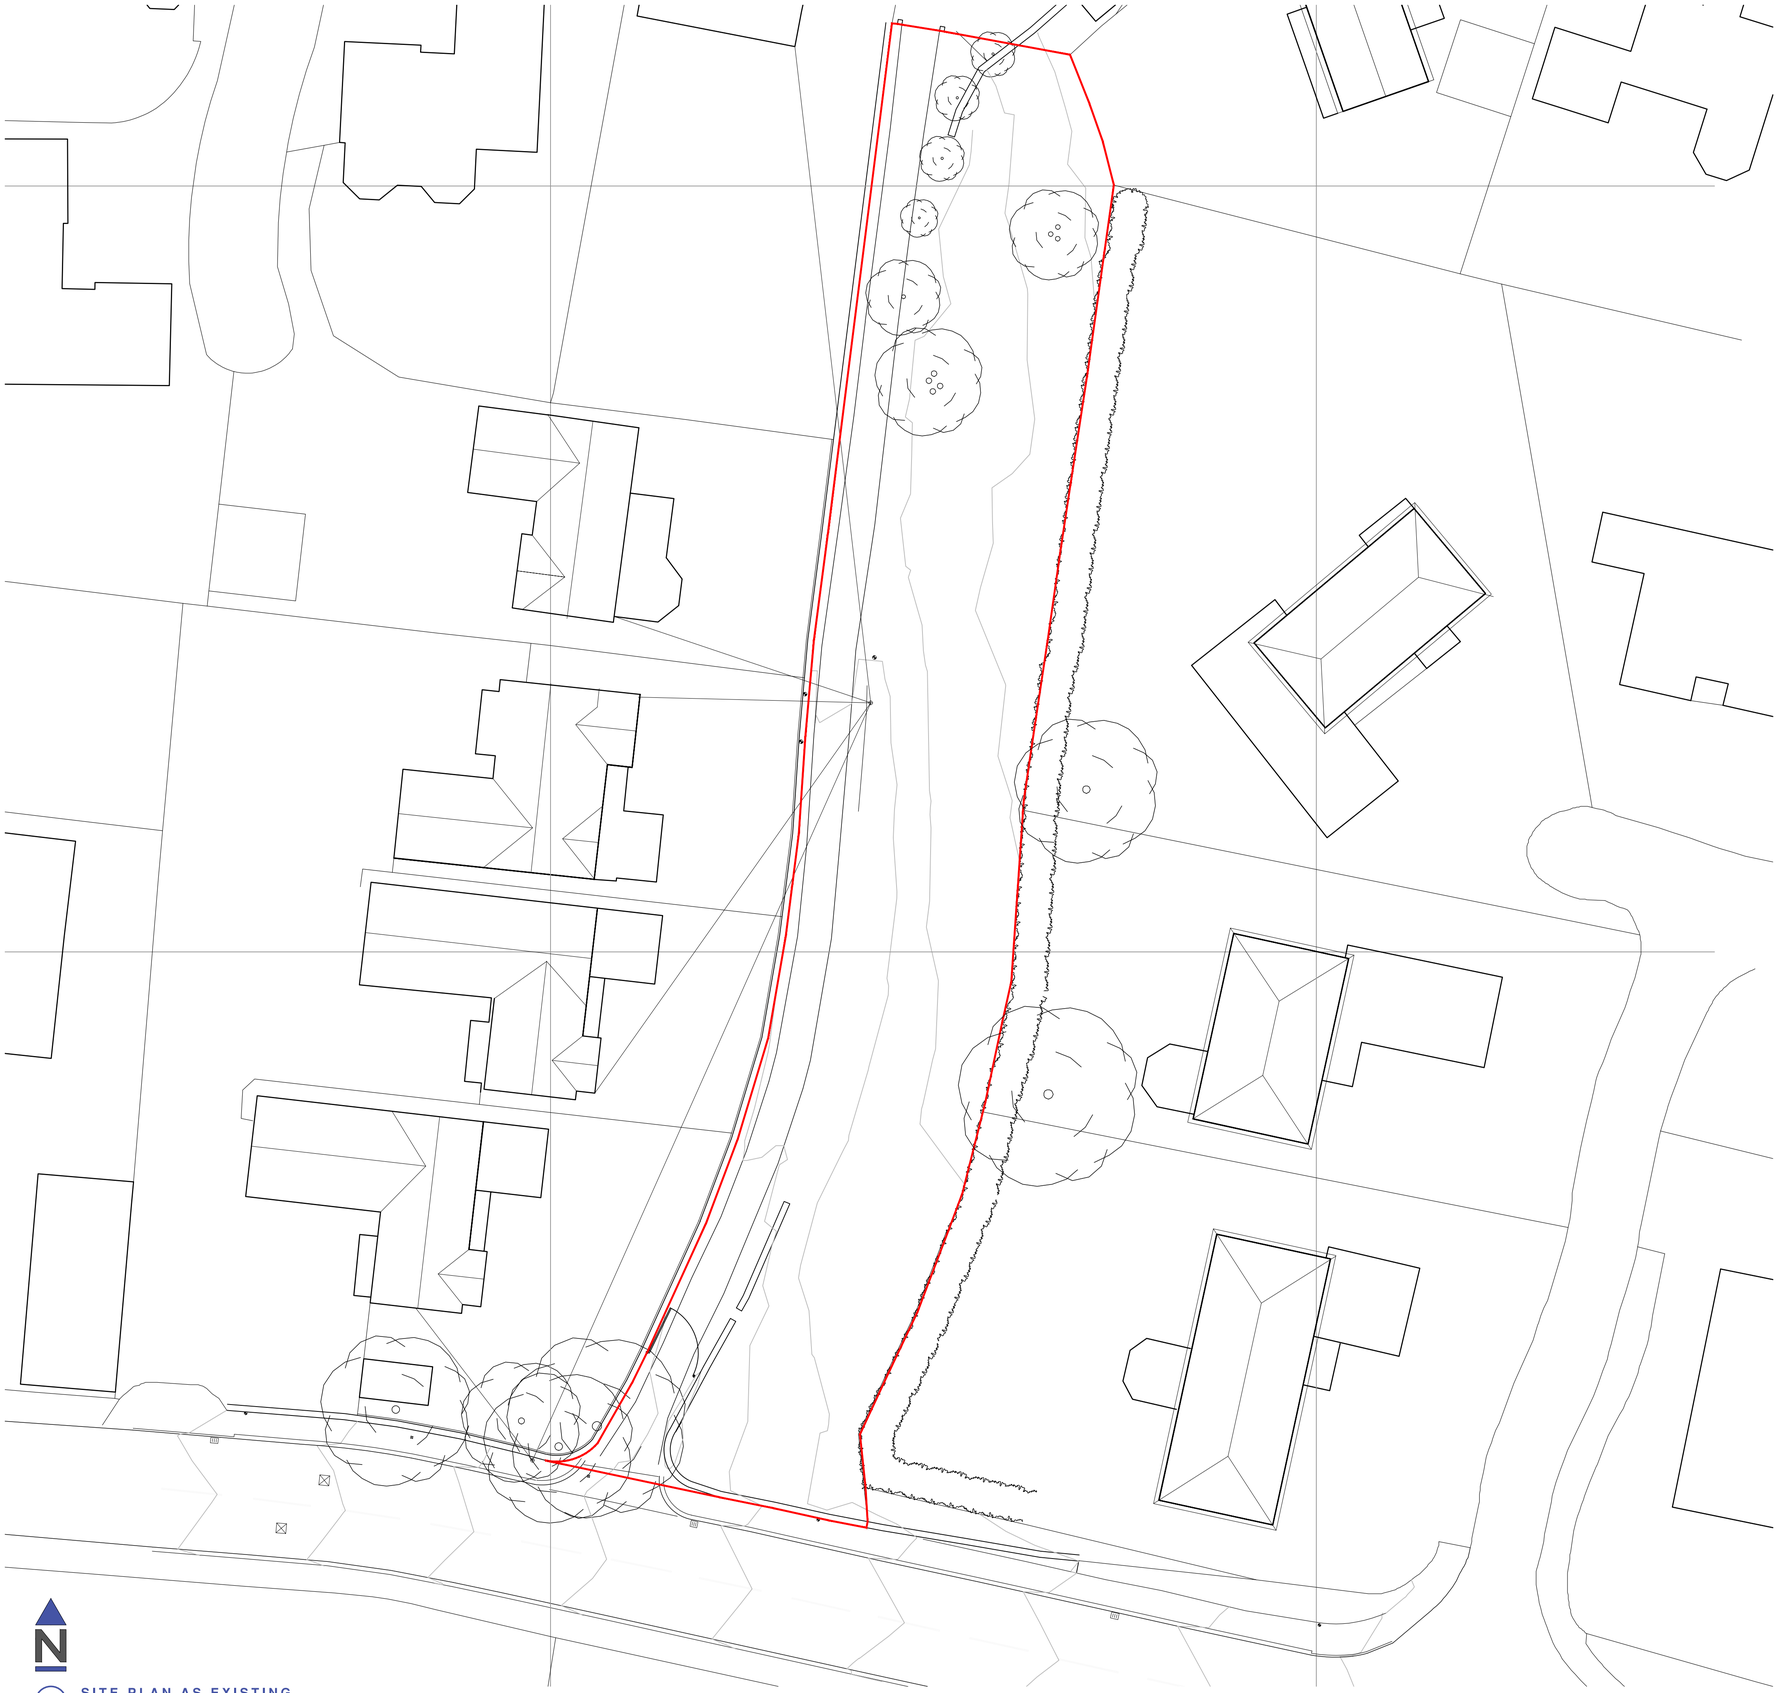

1 SITE PLAN AS EXISTING
SCALE 1:200

Revisions

NORTHLIGHT
ARCHITECTURAL CONSULTANTS
The Media Centre
7 Northumberland Street
Huddersfield
HD1 1RL
t : 07815 290496
e : chrisnorthlight@gmail.com

Client
Longwood

Project
Land at Occupation Lane
off Birkby Road, Birkby
Huddersfield, HD2 2ES

Drawing title
Site Plan as Existing

PLANNING APPLICATION

Scale @ A0	Drawn by
1:200	CG
Date	Appr'd
July '24	-
Drawing no	Rev
24.002/(EX)01	-

© Northlight Architectural Consultants Ltd 2024