

Do not scale from this drawing. Northlight Architectural Consultants Ltd must be notified immediately should any discrepancies be found. The contractor must check all dimensions on site before construction or manufacture of materials. This drawing or any portion of it may not be reproduced without the consent of Northlight Architectural Consultants Ltd.

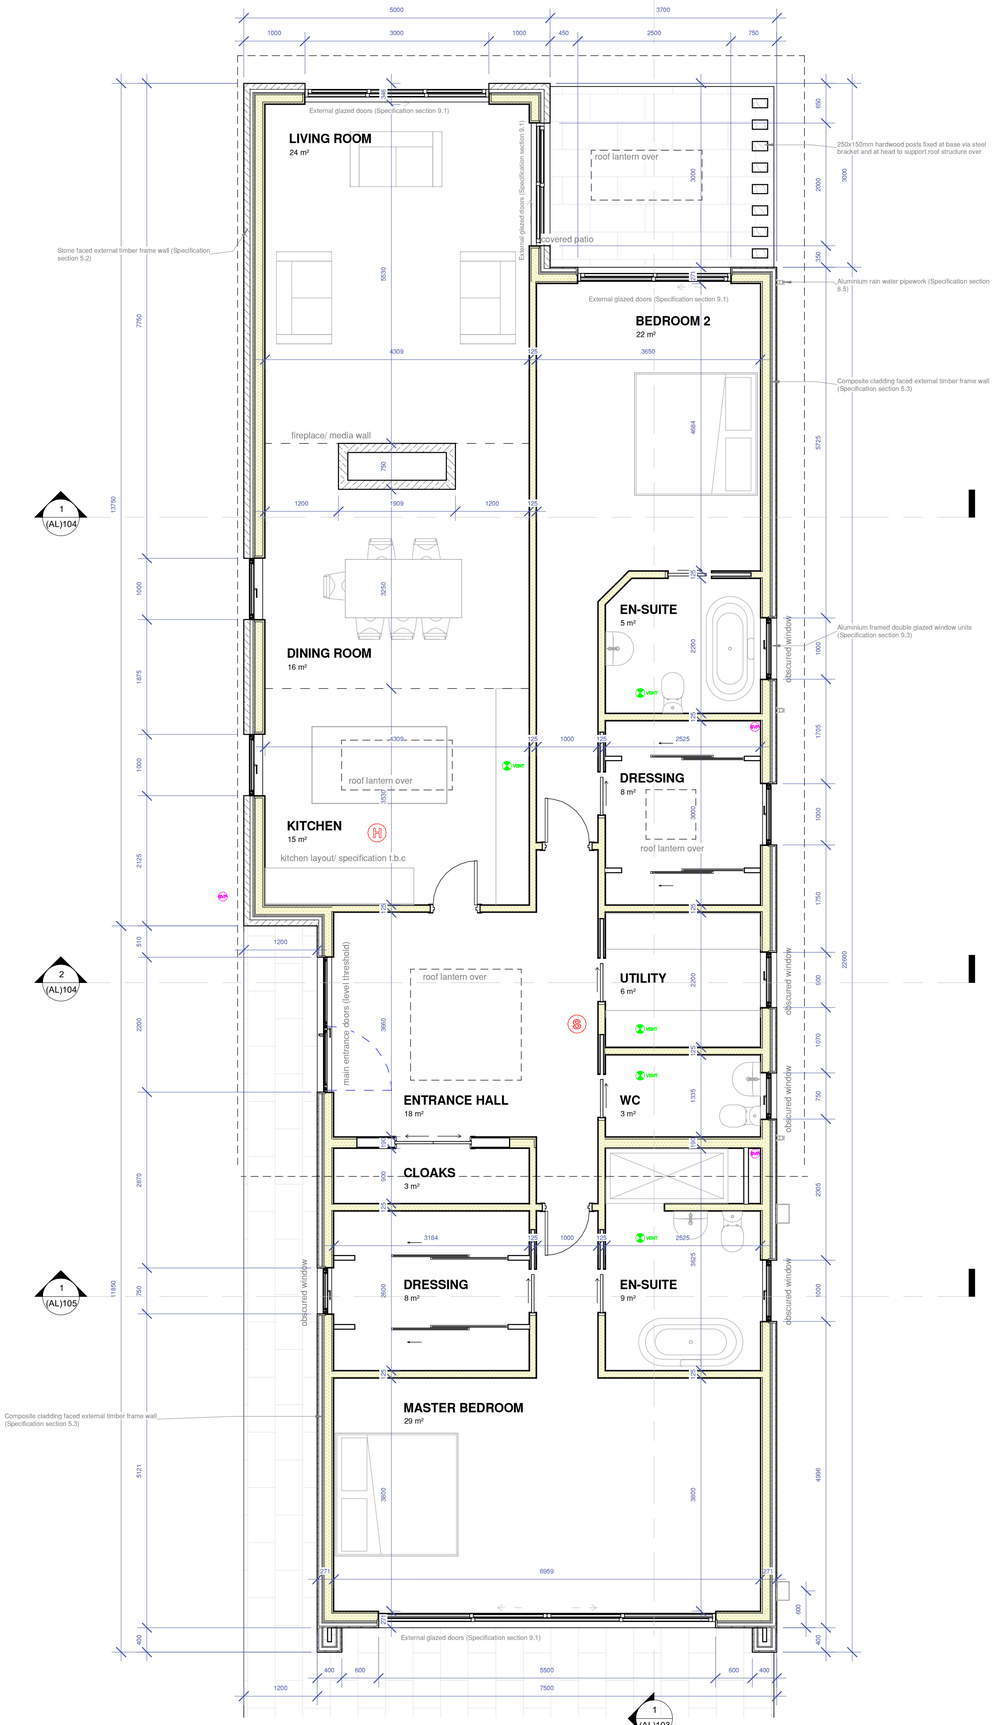

1 GROUND FLOOR PLAN
Scale - 1 : 50

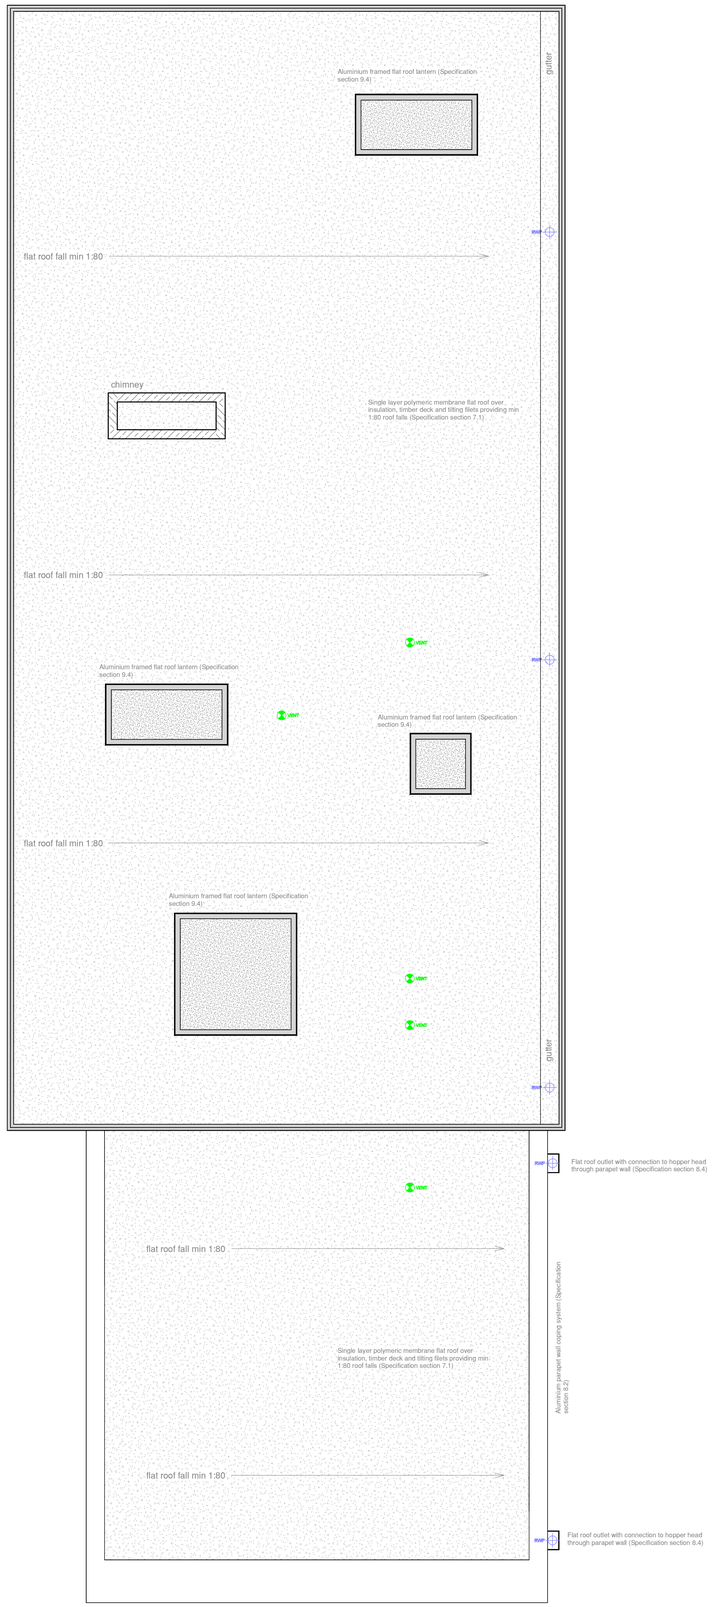

2 ROOF PLAN
Scale - 1 : 50

Rev A -22/06/26- Building setting out adjusted to suit new legal boundary information

Revisions

NORTHLIGHT ARCHITECTURAL CONSULTANTS
The Media Centre
7 Northumberland Street
Huddersfield
HD1 1RL
t : 07915 290406
e : chrisnorthlight@gmail.com

Client
Longwood Property Management (UK) Ltd

Project
Land at Occupation Road
Off Birkby Road,
Huddersfield, HD2 2ES

Drawing title
Bungalow Floor & Roof Plans as Proposed

BUILDING REGULATIONS

Scale @ A1: 1 : 50
Drawn by: CG
Date: 05/06/25
App'd: -
Drawing no: 24.002/ (AL)101
Rev: A

© Northlight Architectural Consultants Ltd 2026