

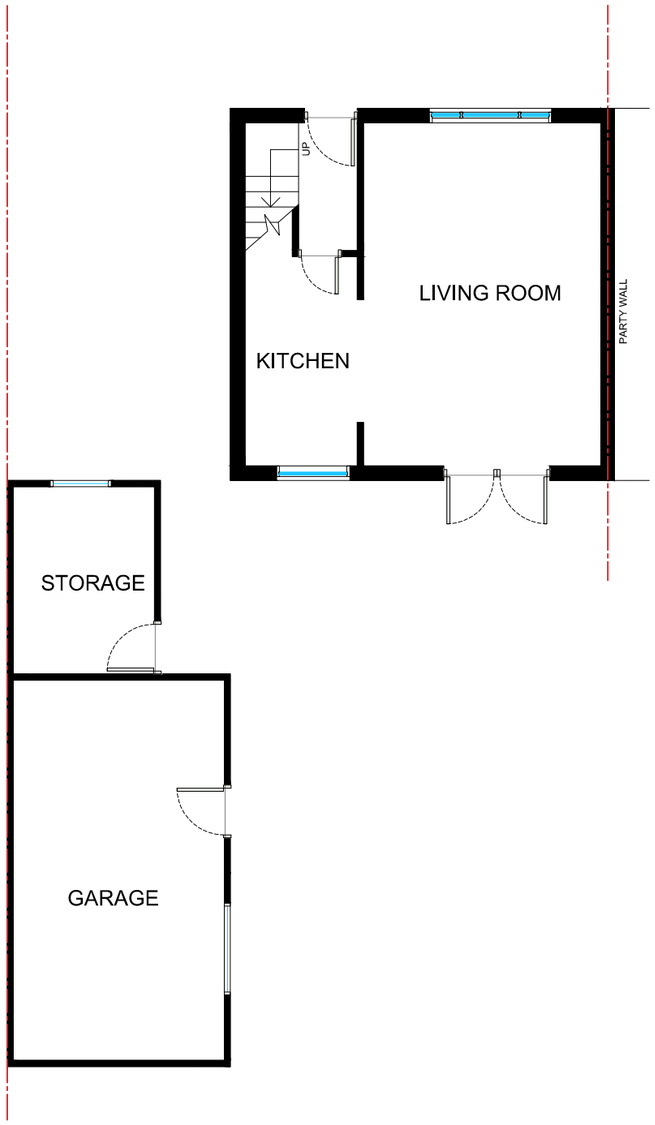


EXISTING GROUND FLOOR PLAN 1:100

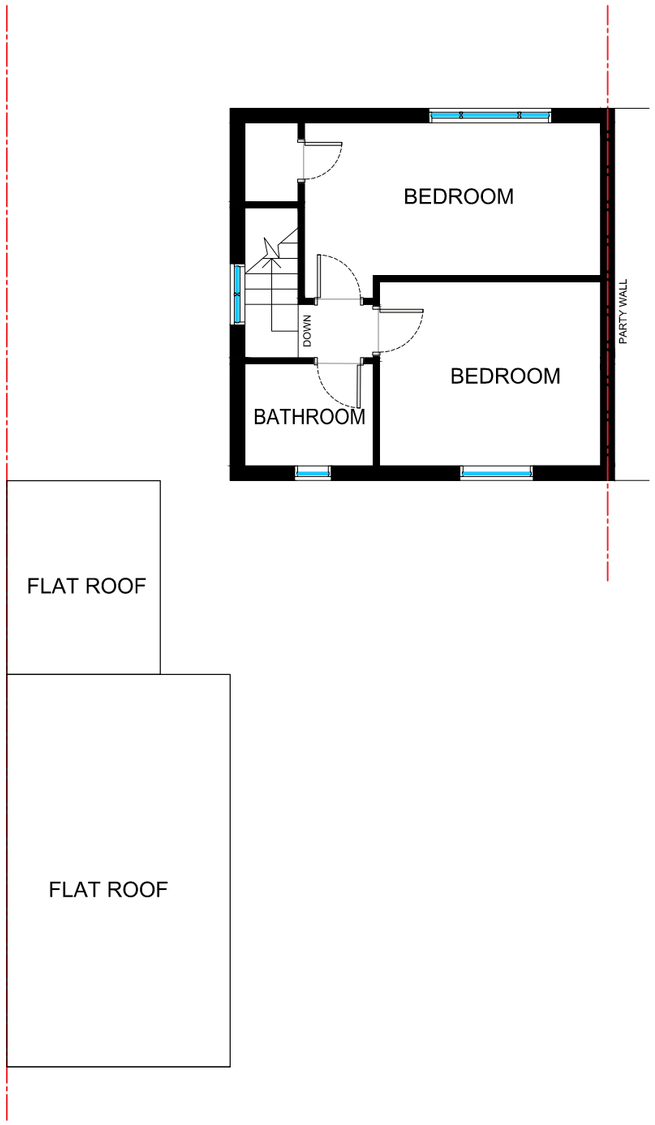


EXISTING FIRST FLOOR PLAN 1:100

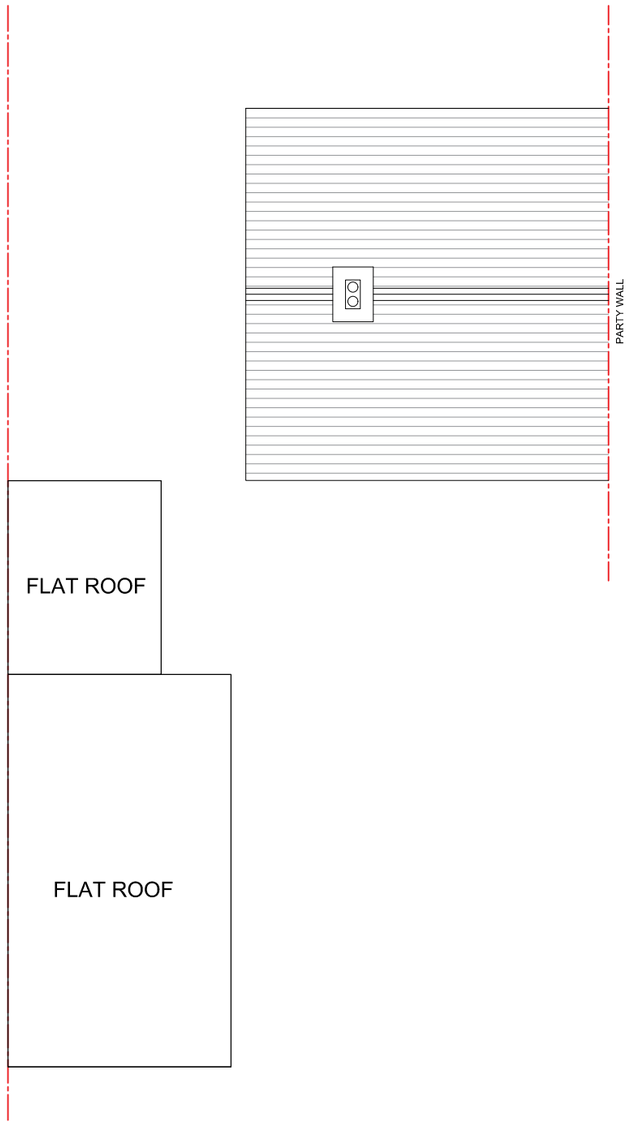


EXISTING ROOF PLAN 1:100

AlamPlans. Tel: 0788 989 7159 Email: mydaak@hotmail.com Web: AlamPlans.com


PROJECT: DOUBLE STOREY SIDE AND SINGLE STOREY REAR EXTENSION Address: 59 Alandale Rd, Bradley, Huddersfield. HD2 1SB	DRAWING TITLE: EXISTING PLANS	Status: PLANNING	Scale: 1:100@A3	Date Drawn: 16/11/2026	Drawing Ref: HD21SB59-v2 Page 1 of 5

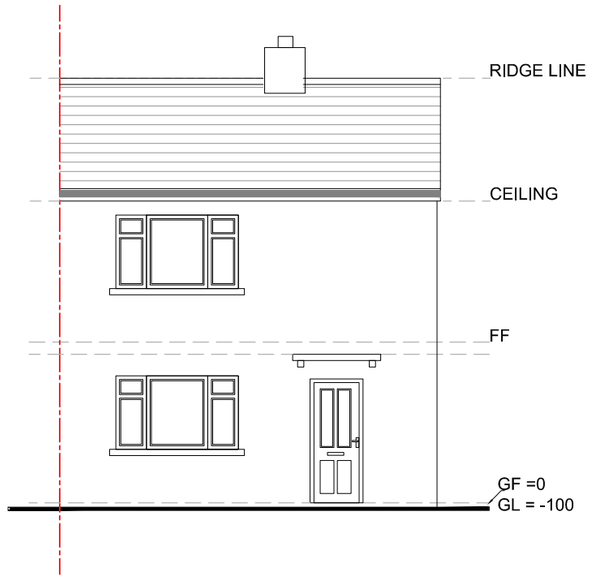

EXISTING NORTH-EAST ELEVATION

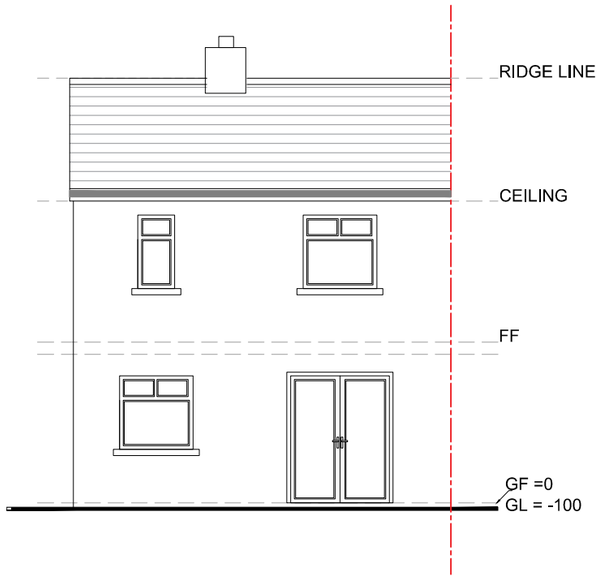

EXISTING SOUTH-WEST ELEVATION

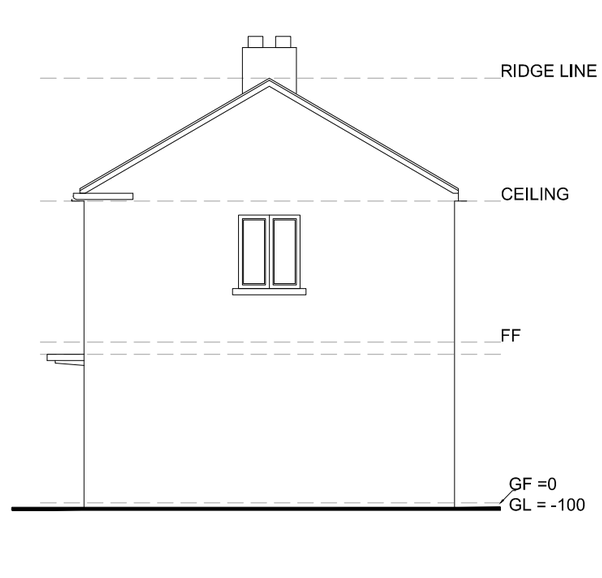

EXISTING NORTH-WEST ELEVATION

AlamPlans.
Tel: 0788 989 7159
Email: mydaak@hotmail.com
Web: AlamPlans.com

PROJECT: DOUBLE STOREY SIDE AND SINGLE STOREY REAR EXTENSION
Address: 59 Alandale Rd, Bradley, Huddersfield. HD2 1SB


DRAWING TITLE: EXISTING ELEVATIONS

Status: PLANNING

Scale: 1:100@A3

Date Drawn: 16/11/2026

Drawing Ref: HD21SB59-v2

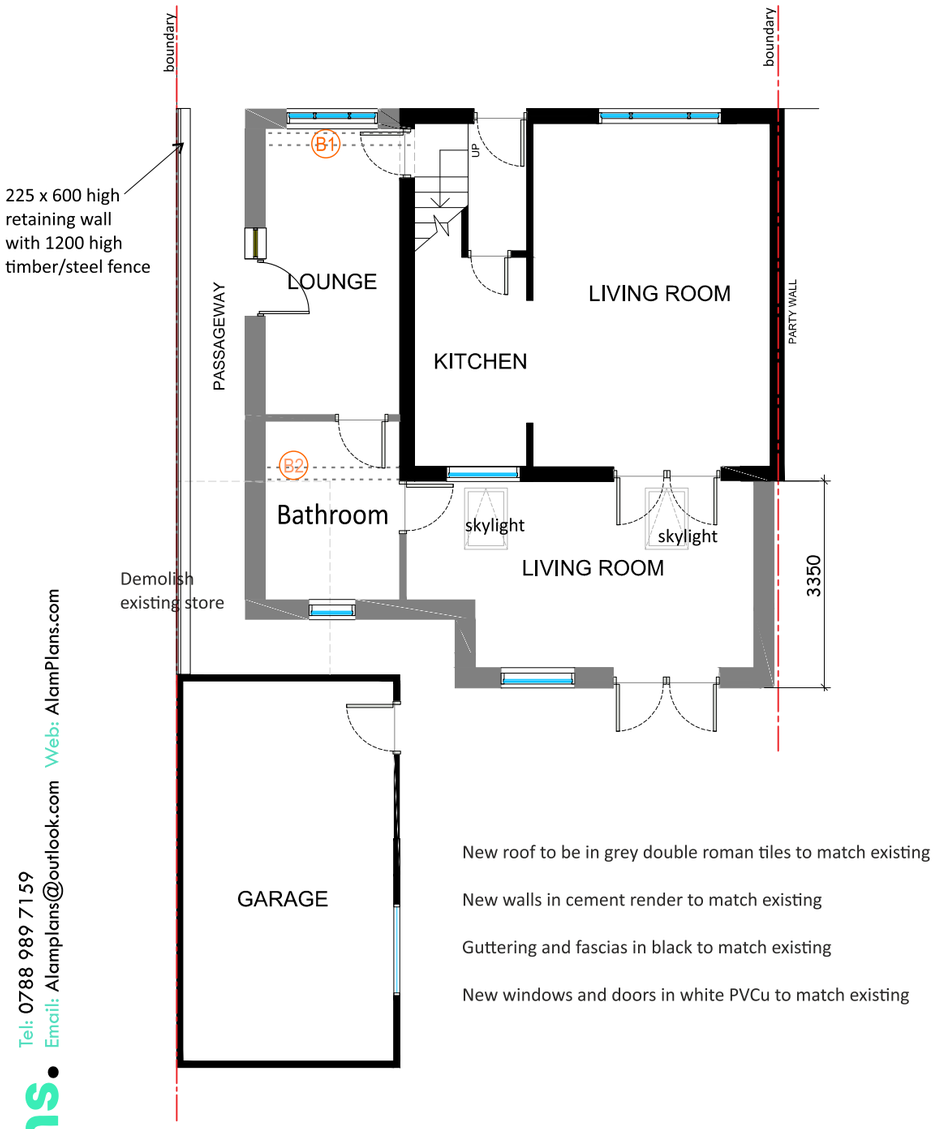


New roof to be in grey double roman tiles to match existing

New walls in cement render to match existing

Guttering and fascias in black to match existing

New windows and doors in white PVCu to match existing

PROPOSED GROUND FLOOR PLAN 1:100

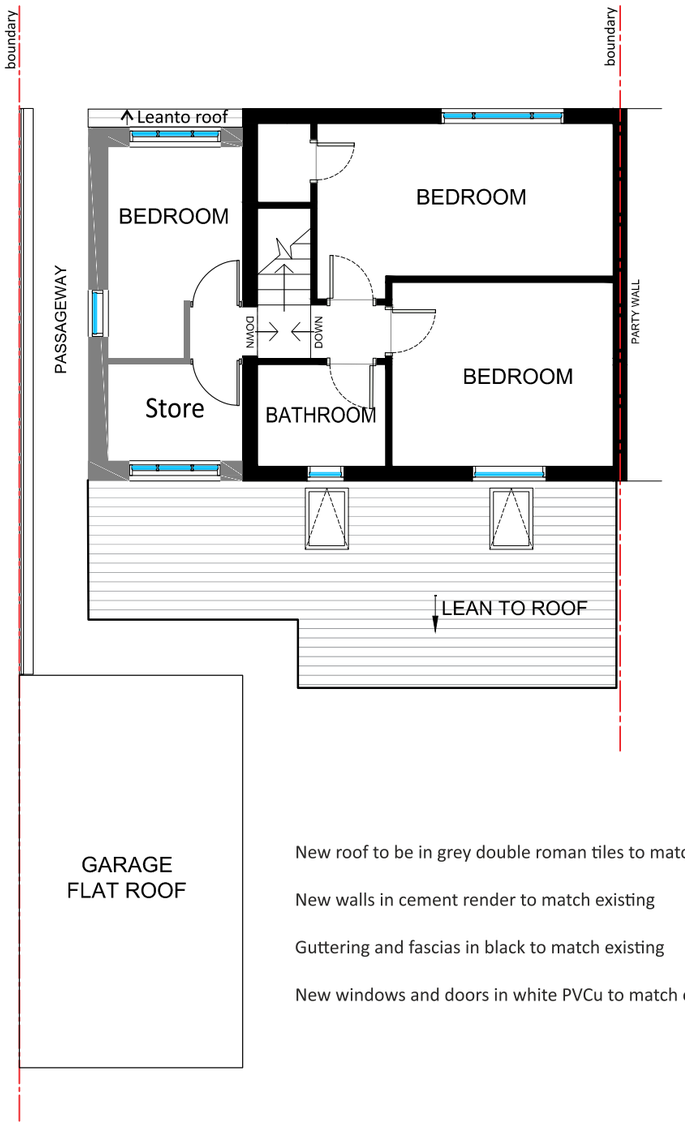


New roof to be in grey double roman tiles to match existing

New walls in cement render to match existing

Guttering and fascias in black to match existing

New windows and doors in white PVCu to match existing

PROPOSED FIRST FLOOR PLAN 1:100

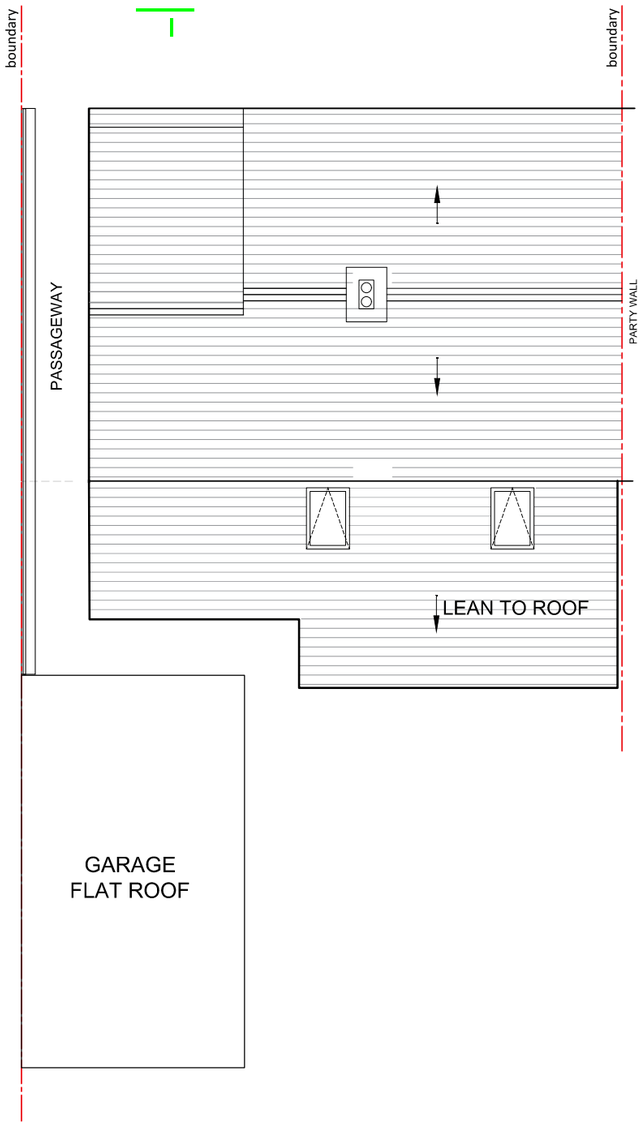

PROPOSED ROOF PLAN 1:100

AlamPlans.
Tel: 0788 989 7159
Email: Alamplans@outlook.com
Web: AlamPlans.co

PROJECT: DOUBLE STOREY SIDE AND SINGLE STOREY REAR EXTENSION
Address: 59 Alandale Rd, Bradley, Huddersfield. HD2 1SB


DRAWING TITLE: PROPOSED PLANS

Status: PLANNING

Scale: 1:100@A3

Date Drawn: 16/11/2026

Drawing Ref: HD21SB59-v2

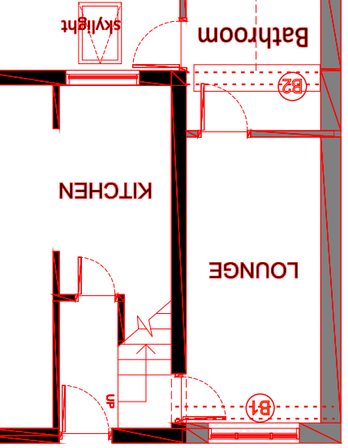

New roof to be in grey double roman tiles to match existing

New walls in cement render to match existing

Guttering and fascias in black to match existing

New windows and doors in white PVCu to match existing



PROPOSED NORTH-EAST ELEVATION




PROPOSED SOUTH-WEST ELEVATION



PROPOSED NORTH-WEST ELEVATION

AlamPlans.
Tel: 0788 989 7159
Email: Alamplans@outlook.com
Web: AlamPlans.com

PROJECT: DOUBLE STOREY SIDE AND SINGLE STOREY REAR EXTENSION Address: 59 Alandale Rd, Bradley, Huddersfield. HD2 1SB	DRAWING TITLE: PROPOSED ELEVATIONS	Status: PLANNING	Scale: 1:100@A3	Date Drawn: 16/11/2026	Drawing Ref: HD21SB59-v2 Page 4 of 5

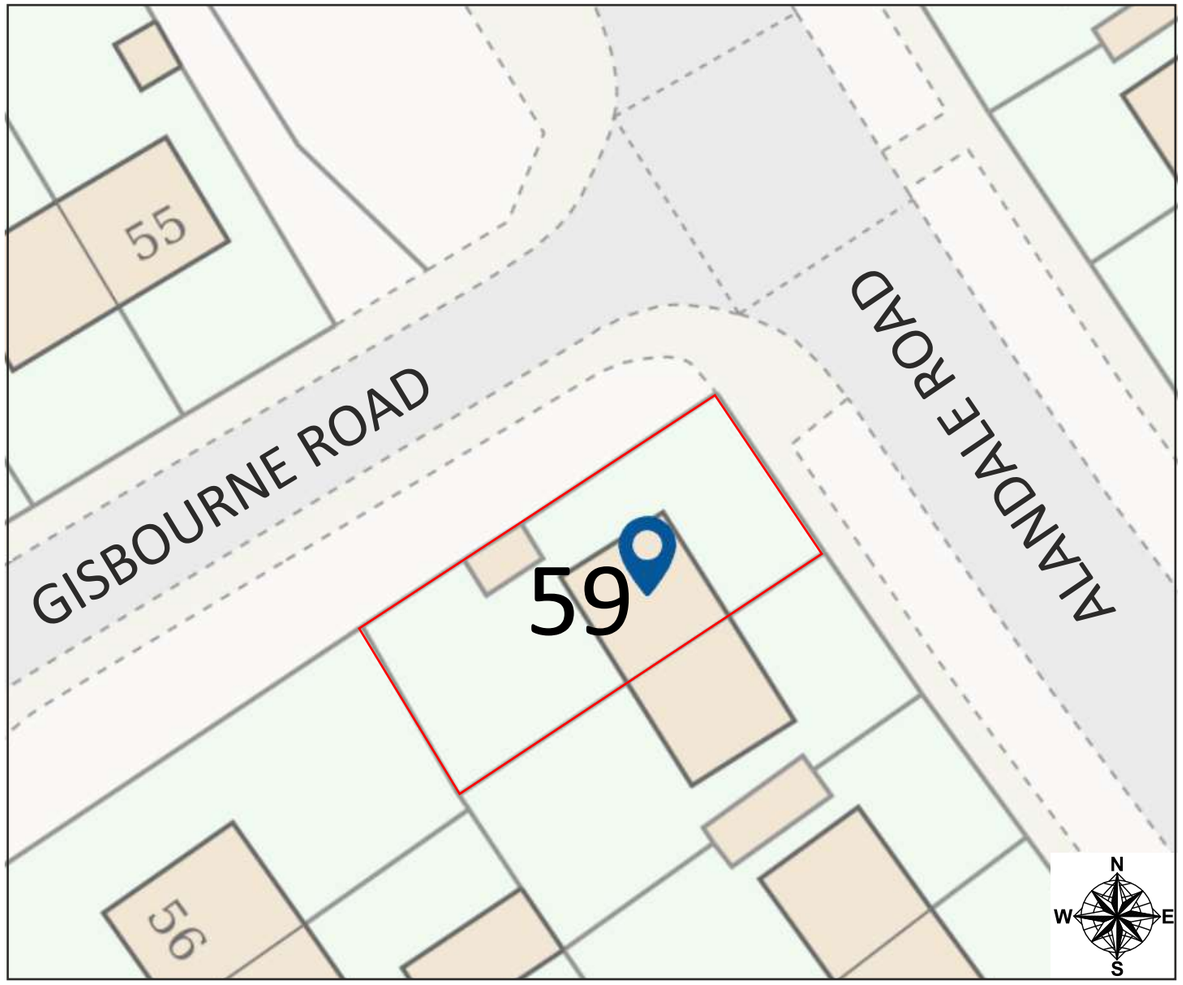

Site Plan Scale 1:300

AlamPlans.
Tel: 0788 989 7159
Email: Alamplans@outlook.com
Web: AlamPlans.com

PROJECT: DOUBLE STOREY SIDE AND SINGLE STOREY REAR EXTENSION Address: 59 Alandale Rd, Bradley, Huddersfield. HD2 1SB	DRAWING TITLE: SITE PLAN	Status: PLANNING	Scale: 1:300@A3	Date Drawn: 16/11/2026	Drawing Ref: HD21SB59-v2 Page 5 of 5