
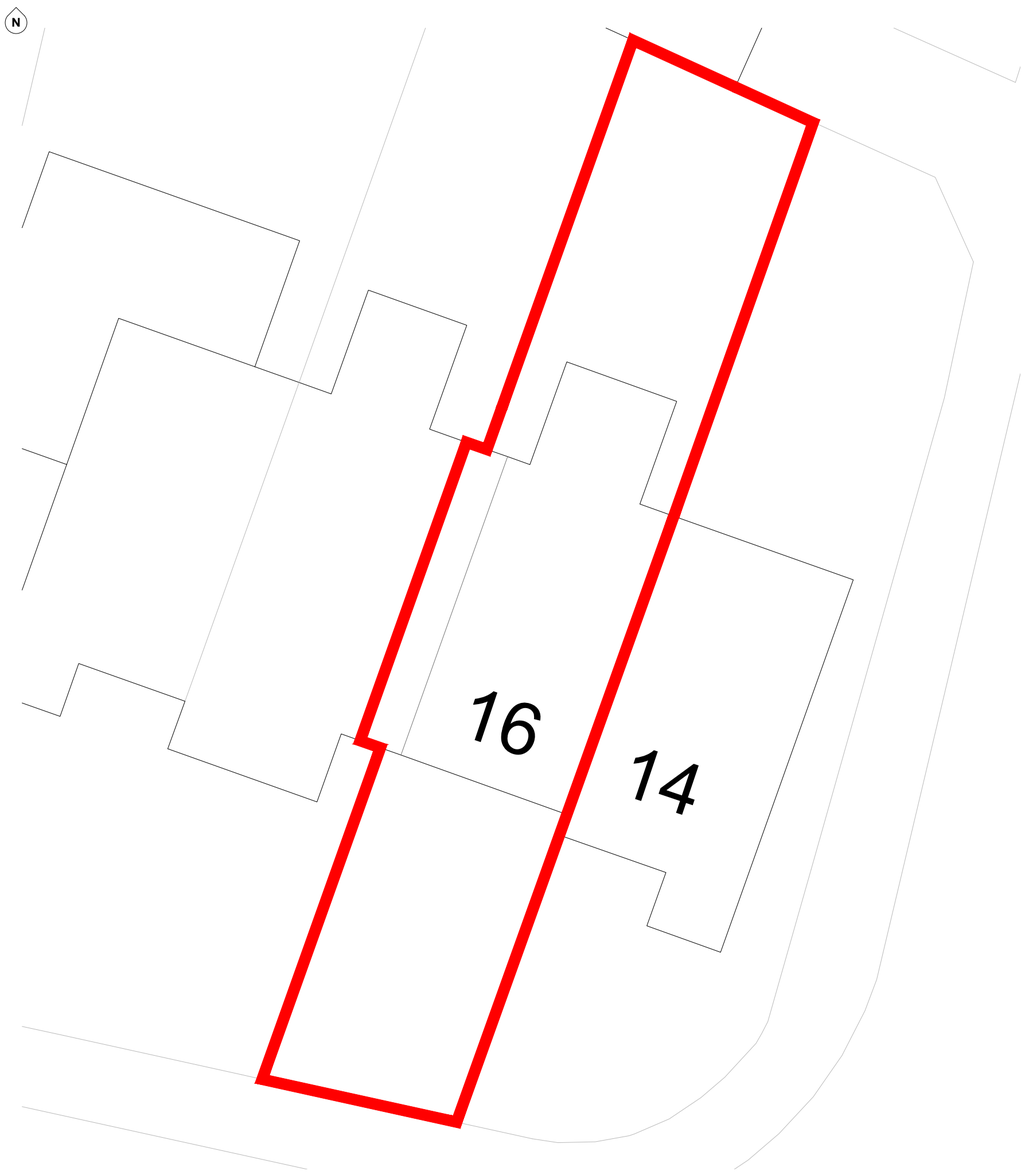



**EXISTING SITE PLAN**
1:100@A1

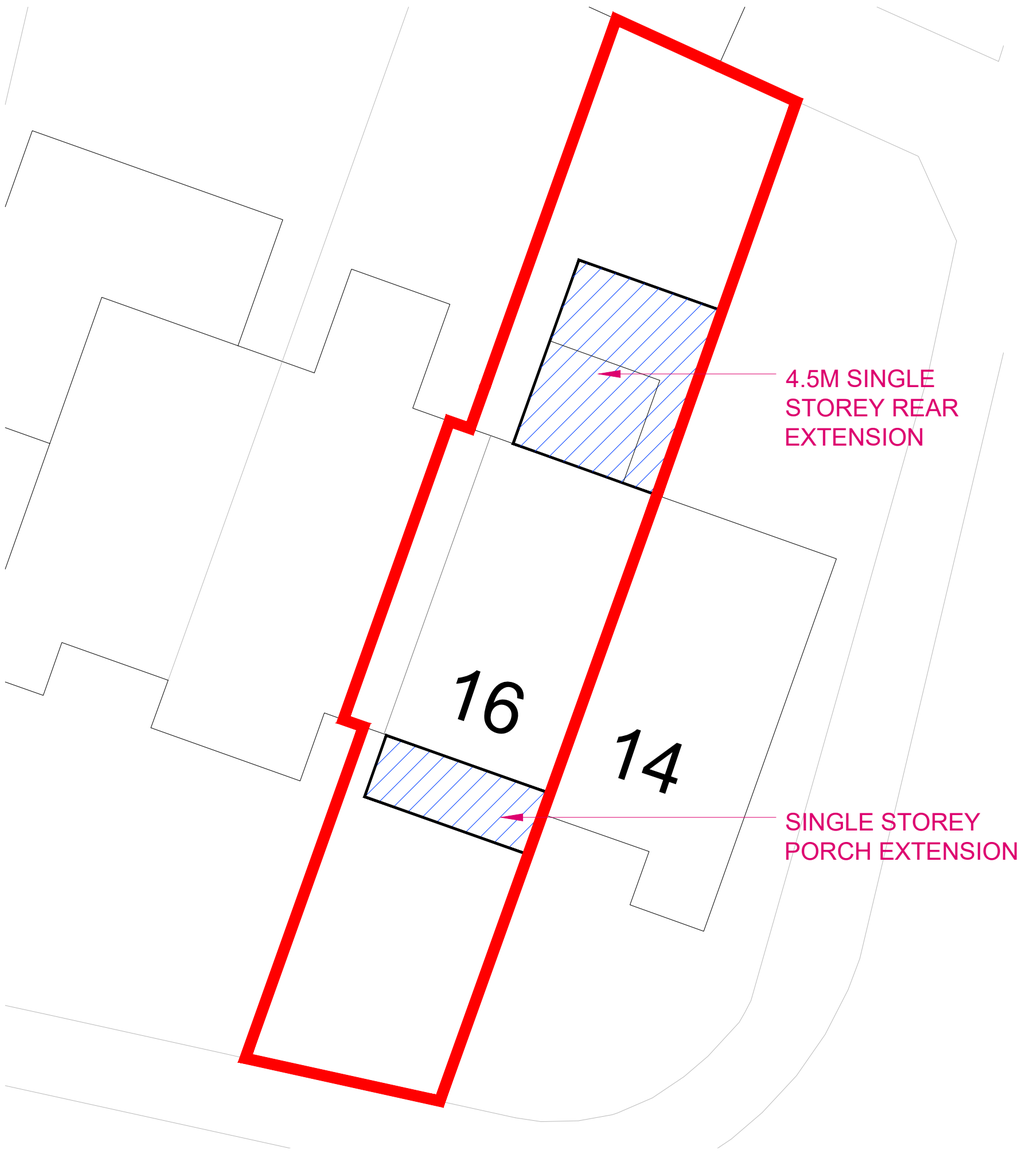



**PROPOSED SITE PLAN**
1:100@A1

Use figured dimensions only. DO NOT SCALE.
All dimensions are in millimetres unless noted otherwise.
All levels are in metres above ordnance datum unless noted otherwise.
This drawing must be read in conjunction with all other relevant drawings and specifications from the Architect and other consultants.
© KUFIC 2026


**NOTES:**

PLAN KEY -

- DEMOLITION
- EXISTING WALL
- PROPOSED WALL

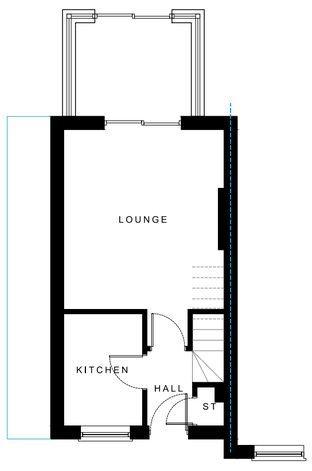


**EXISTING GROUND FLOOR PLAN**
1:100@A1

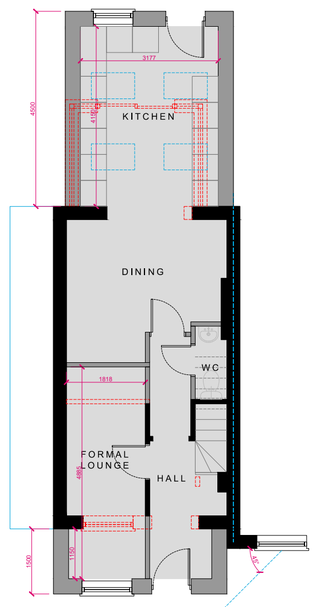



**PROPOSED GROUND FLOOR PLAN**
1:100@A1

**EXISTING FRONT ELEVATION**
1:100@A1




**EXISTING SIDE ELEVATION**
1:100@A1

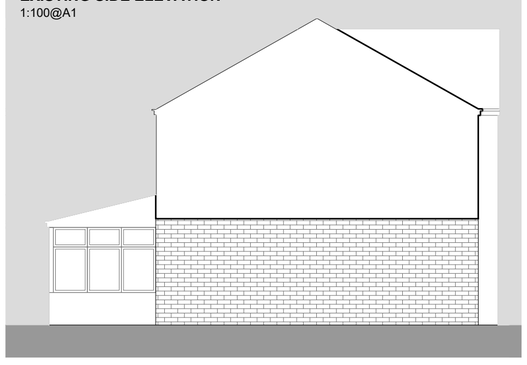


**PROPOSED FRONT ELEVATION**
1:100@A1




**PROPOSED SIDE ELEVATION**
1:100@A1

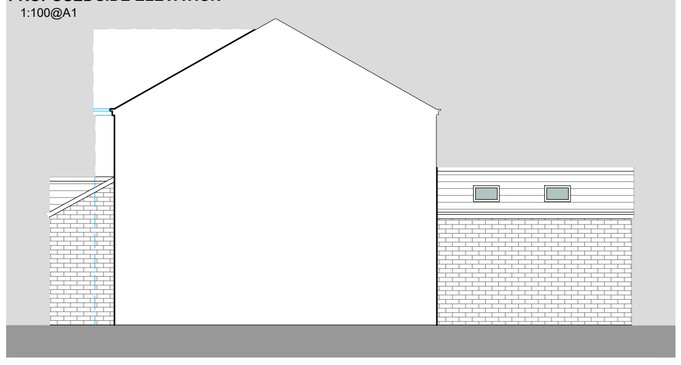


**EXISTING REAR ELEVATION**
1:100@A1

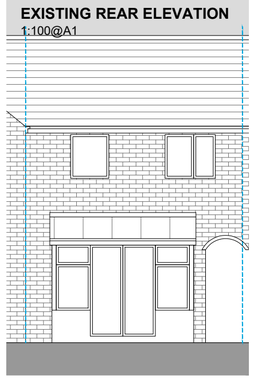


**EXISTING OTHER SIDE ELEVATION**
1:100@A1

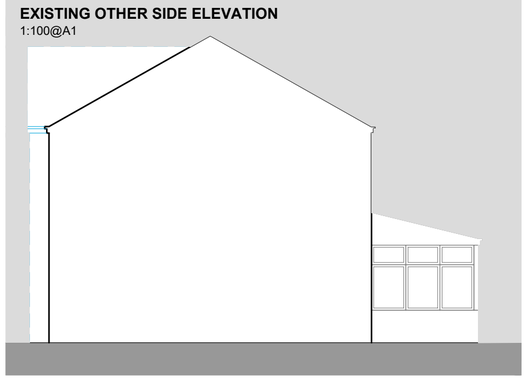

**PROPOSED REAR ELEVATION**
1:100@A1

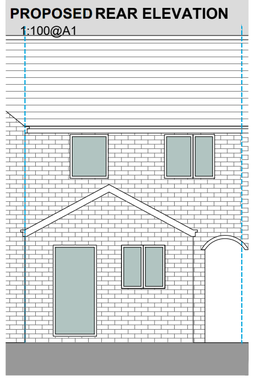

**PROPOSED OTHER SIDE ELEVATION**
1:100@A1

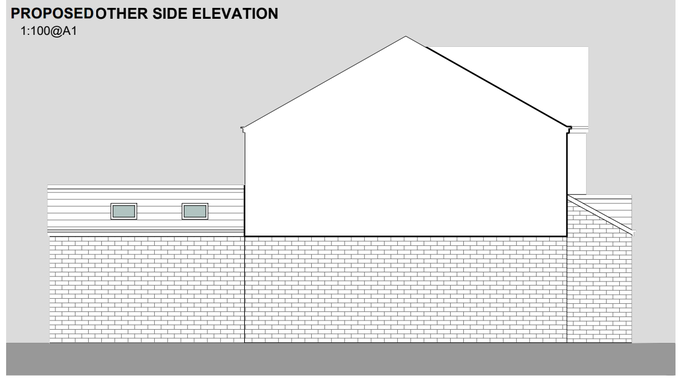

**KUFIC.**
**ARCHITECTS**

Suite 24 Batley Business Park,
Technology Drive,
Batley WF17 6ER

Tel: 01924 694 404
info@kufic.co.uk
www.kufic.co.uk

© Kufic Architects 2025

**PROJECT:**
16 MILLBROOK GARDENS
STAINCLIFFE, DEWSBURY
WF13 4SF

**DRAWING TITLE:**
GROUPED PLANS

DATE: 03/09/26 SCALE: 1:100 @ A1 DRWN BY: HD

**DRAWING REF:** 26361-**D02** REV: A