



datum 99.000

north west elevation - front

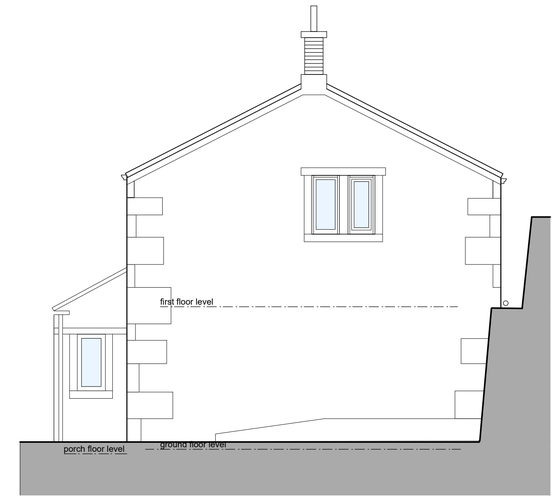


datum 99.000

south west elevation - side

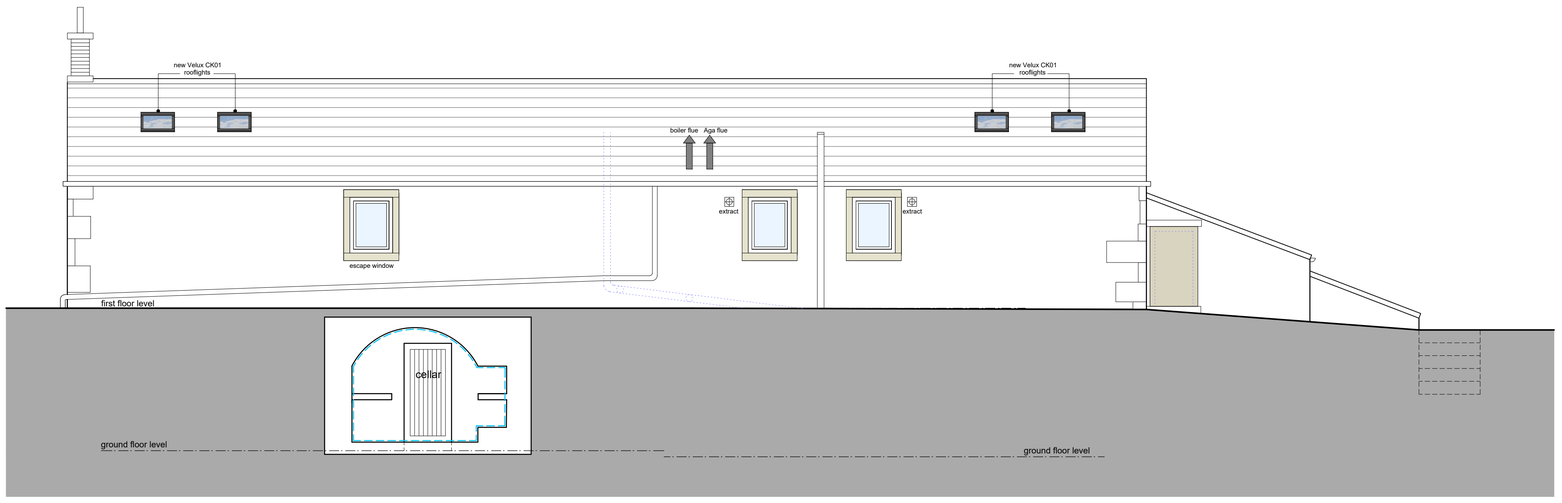


datum 99.000

south east elevation - rear

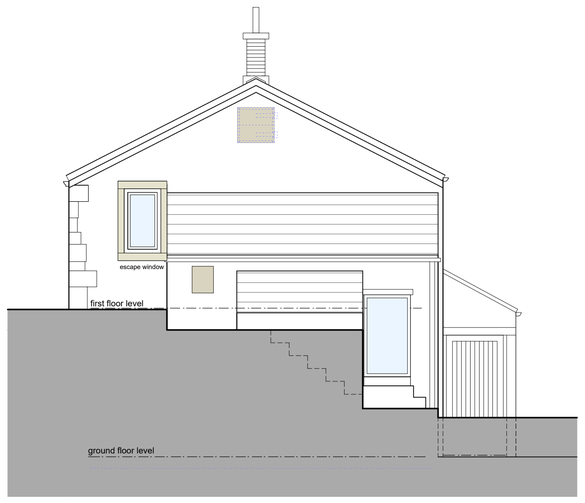


datum 99.000

north east elevation - side

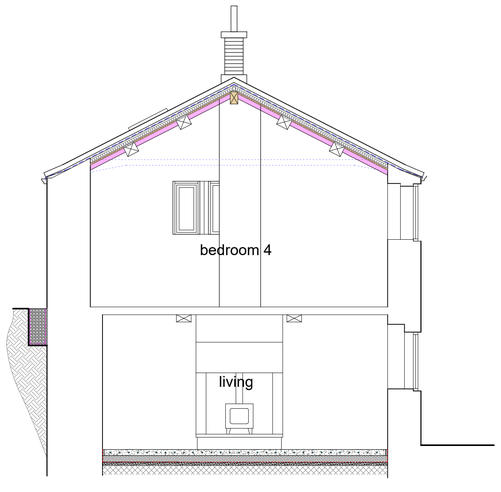

datum 99.000

section b-b

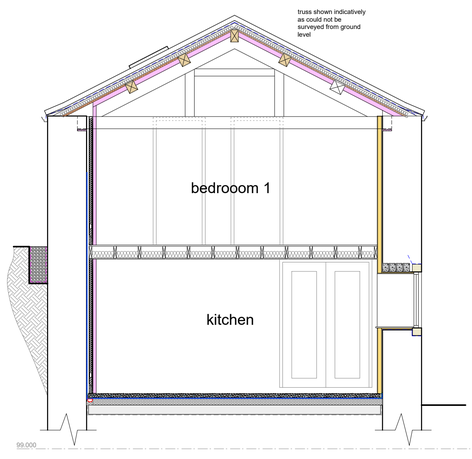

99.000

section a-a



Cast iron conservation vent by Cast Iron Air Brick company.

This drawing has been prepared specifically for the purpose of obtaining Planning Permission and/or Building Regulation Approval. Its suitability for other purposes, without supplementary details and specifications cannot be guaranteed. The Permissions and/or Approvals are beyond the Architects control, and no guarantee that such will be granted is given or to be inferred by reason of the preparation of this drawing.

Only figured dimensions are to be used. All dimensions to be checked on site. This drawing together with the design is the property and copyright of the Architect and must not be reproduced without prior written permission.

rev.	description	date	drawn	appvd
P04	Updated sections to show details. Added conservation vents. Amended barn door glazing (WG3) to show opening lights.	09.09.26	JW	NG
P03	Elevation window hatches updated	03.12.25	JW	NG
P02	Updated further to client comments	28.11.25	JW	NG
P01	Drawing originated	21.11.25	JW	NG

project Barn conversion to extend existing farmhouse
at Stubbin Farm, 94 Stubbin Road, Huddersfield, HD7 6NB
for Stephen Bath

title Elevations and sections as proposed
number 25076-05-P04
scale 1:50
size A1

ARCHITECTURE AND DESIGN
The Old Police Station 16 Bridge Lane Holmfirth HD9 7AN
T: 01484 685411 E: hello@adp-architects.com
W: www.adp-architects.com
RIBA Chartered Practice