




north west elevation - front

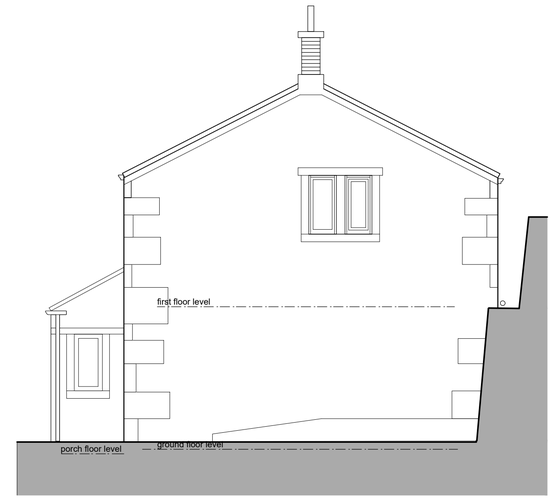


south west elevation - side

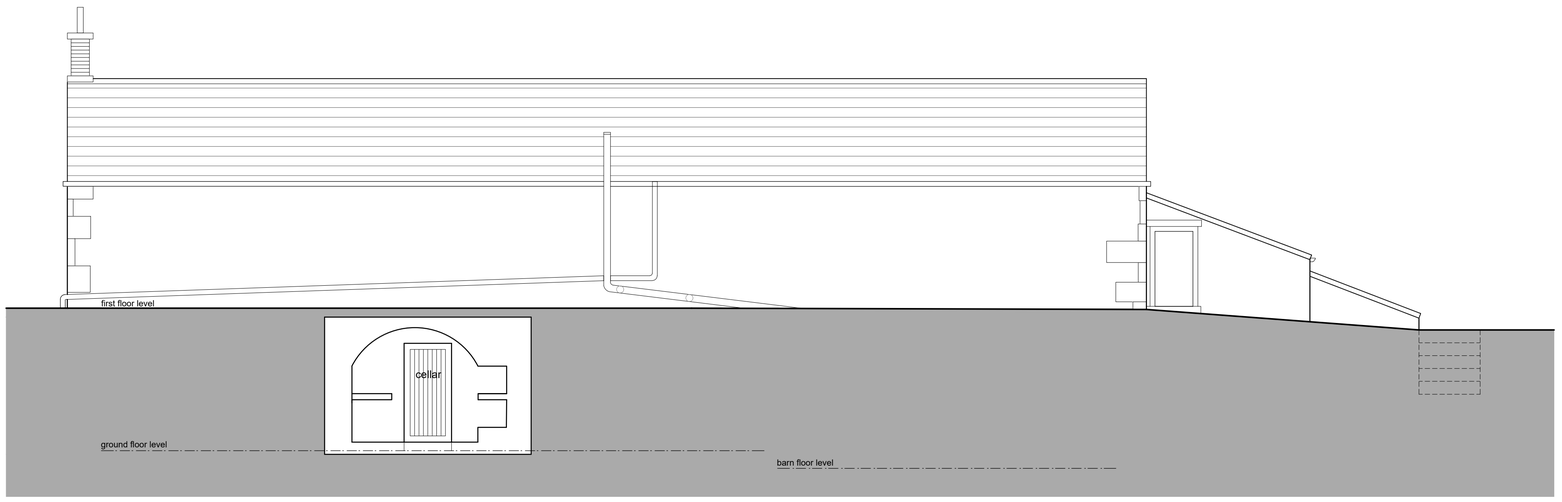


south east elevation - rear

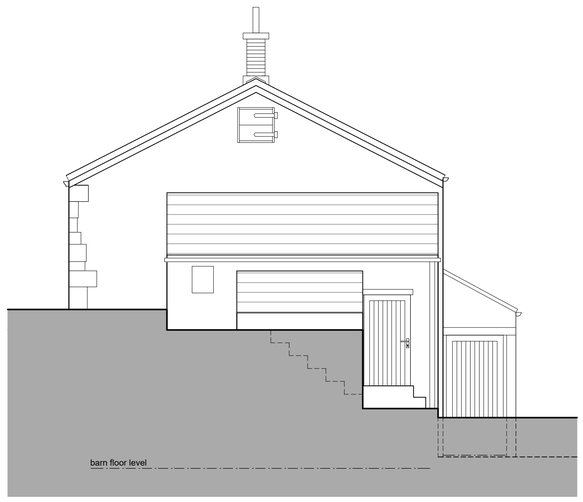

north east elevation - side

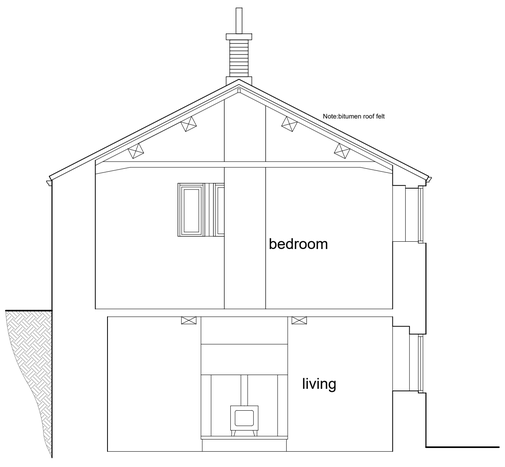

section b-b

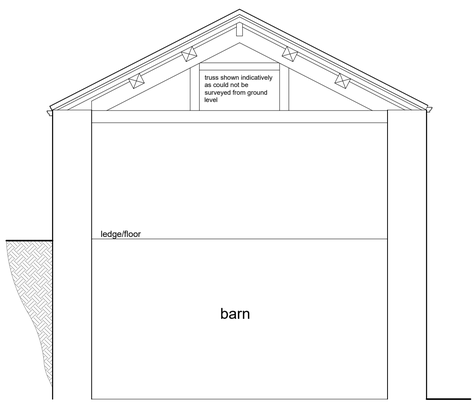

section a-a

This drawing has been prepared specifically for the purpose of obtaining Planning Permission and/or Building Regulation Approval. Its suitability for other purposes, without supplementary details and specifications cannot be guaranteed. The Permissions and/or Approvals are beyond the Architects control, and no guarantee that such will be granted is given or to be inferred by reason of the preparation of this drawing.

Only figured dimensions are to be used. All dimensions to be checked on site. This drawing together with the design is the property and copyright of the Architect and must not be reproduced without prior written permission.

rev.	description	date	drawn	appvd
P01	Drawing originated	14.11.25	JW	NG

project: Barn conversion to extend existing farmhouse
at
Stubbin Farm, 94 Stubbin Road, Huddersfield, HD7 6NB
for
Stephen Bath

title: Elevations and sections as existing
number: 25076-01-P02
scale: 1:50
size: A1

ARCHITECTURE AND DESIGN
The Old Police Station 16 Bridge Lane Holmfirth HD9 7AN
T: 01484 685411 E: hello@adp-architects.com
W: www.adp-architects.com
RIBA Chartered Practice