
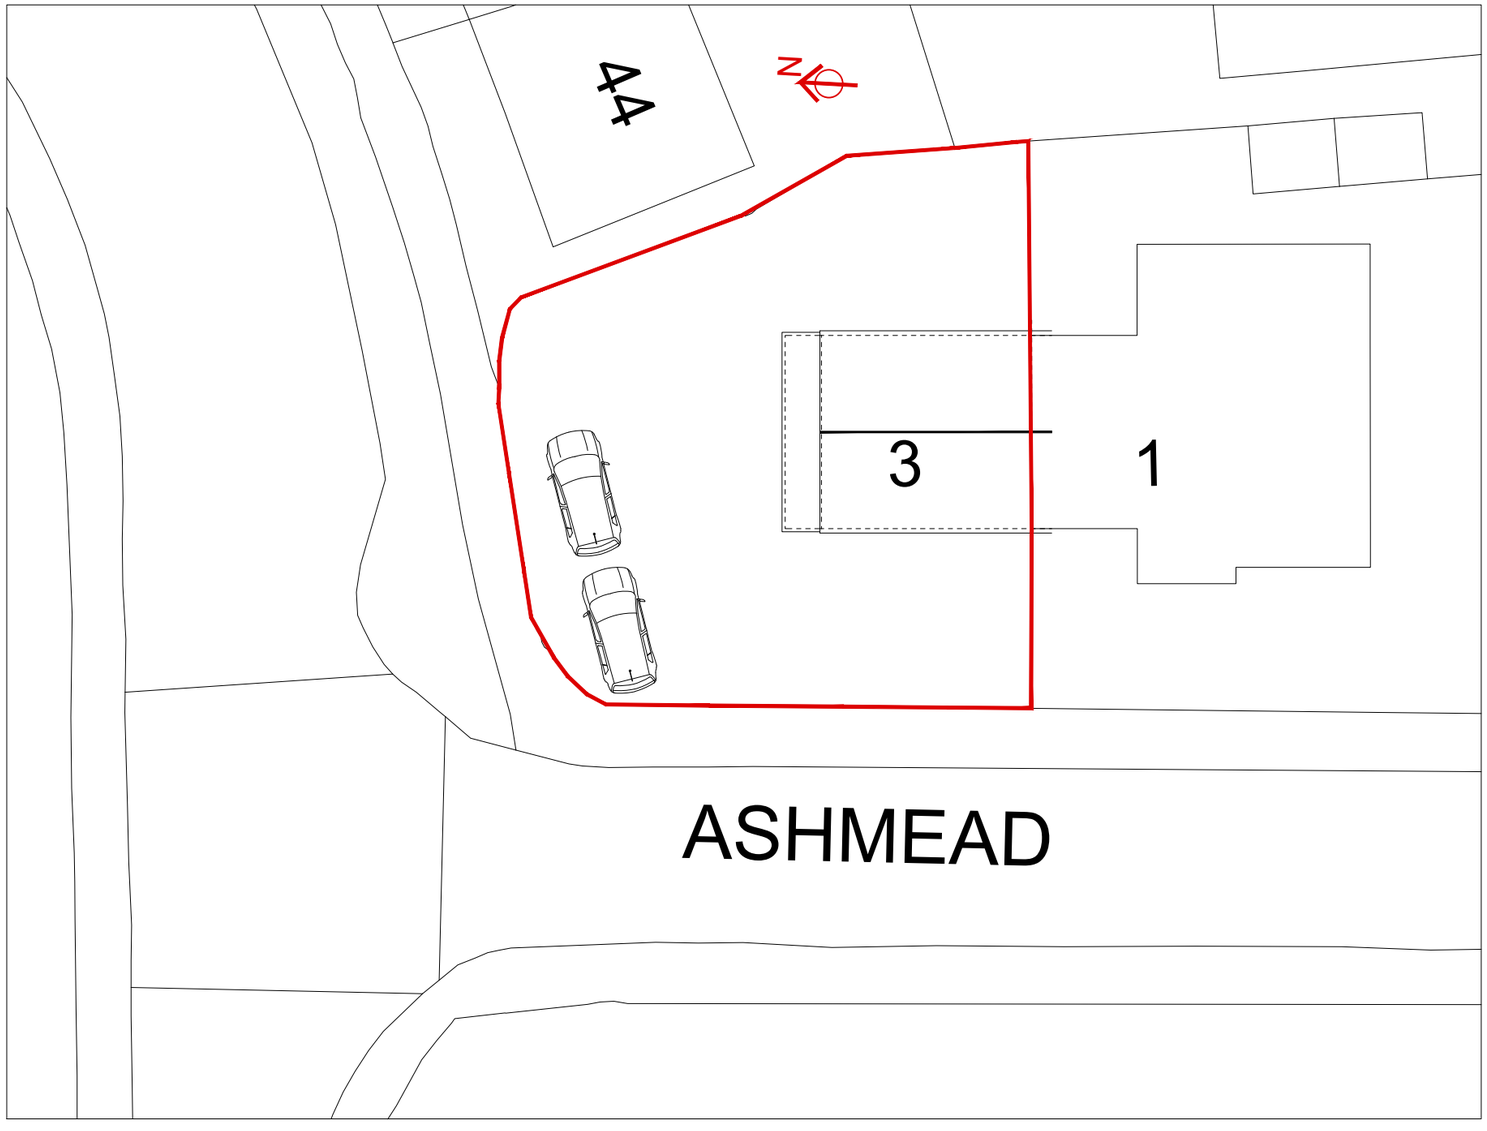


EXISTING SITE PLAN

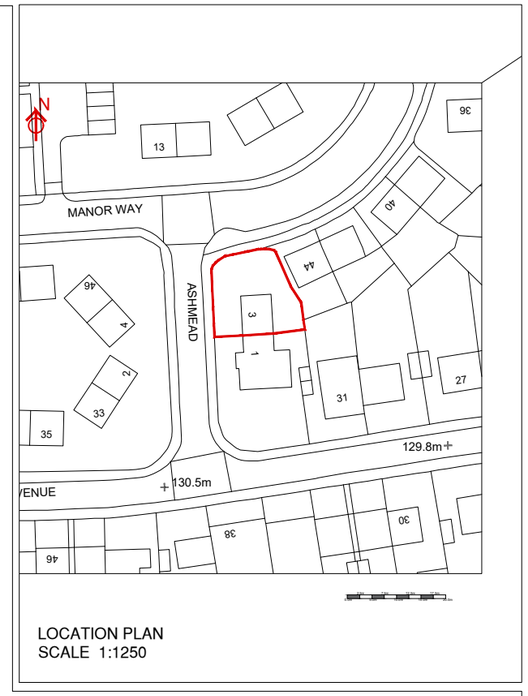

LOCATION PLAN
SCALE 1:1250

NOTES

This drawing is subject to a detailed building and site survey, therefore no guarantee of its accuracy can be given.
This drawing has been draughted in accordance with the clients design requirements.
All areas are approximate and are subject to a detailed building and site survey and further design development.
All dimensions should be checked prior to commencement of construction on site. Measurements should not be taken off the drawing.

Rev	Revision	Date

JOB

PROPOSED PART TWO PART SINGLE STOREY SIDE EXTENSION AND SINGLE STOREY TO FRONT AND REAR EXTENSION

ADDRESS

3 ASHMEAD
BATLEY
WF17 7DA

Mr MAJID KHAN

DATE	SCALE	SHEET	
08.09.26	1:100 /1:1250	1@A3	