

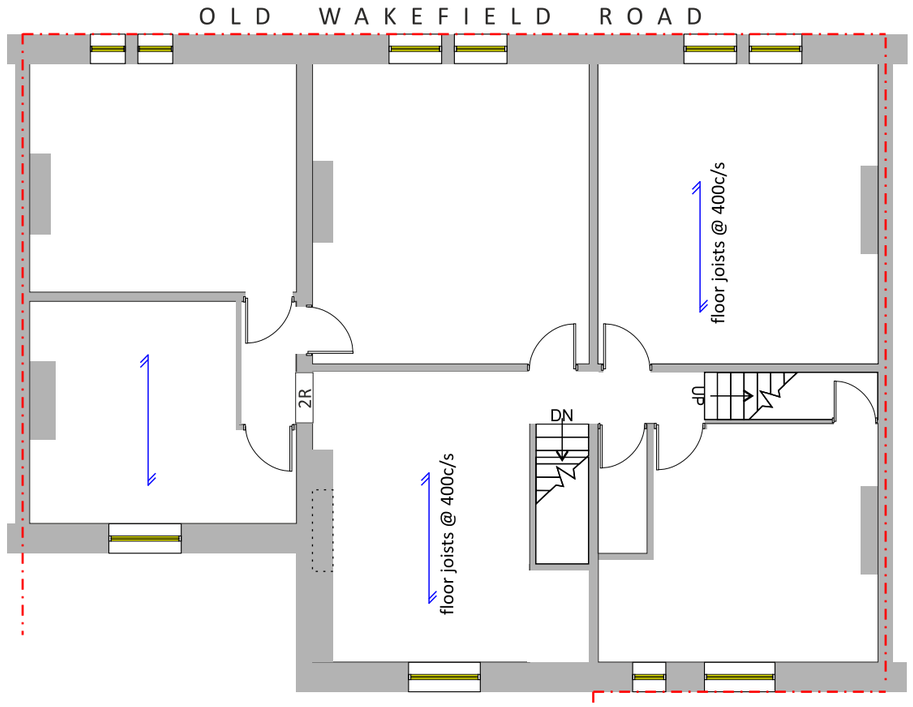



Existing First Floor Plan Scale 1:100

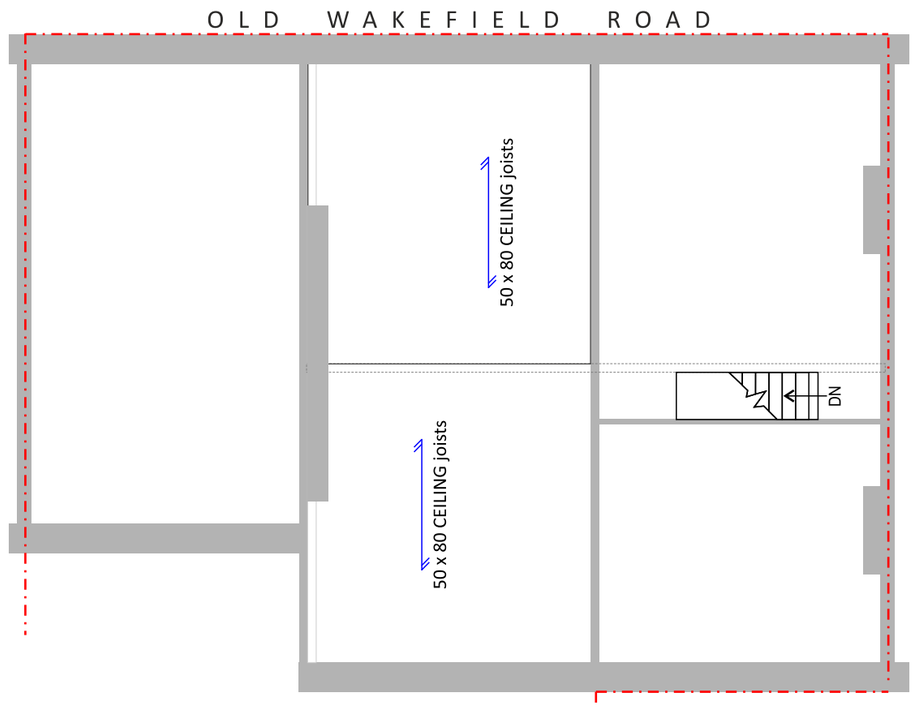

Existing 2nd (Loft) Floor Plan Scale 1:100

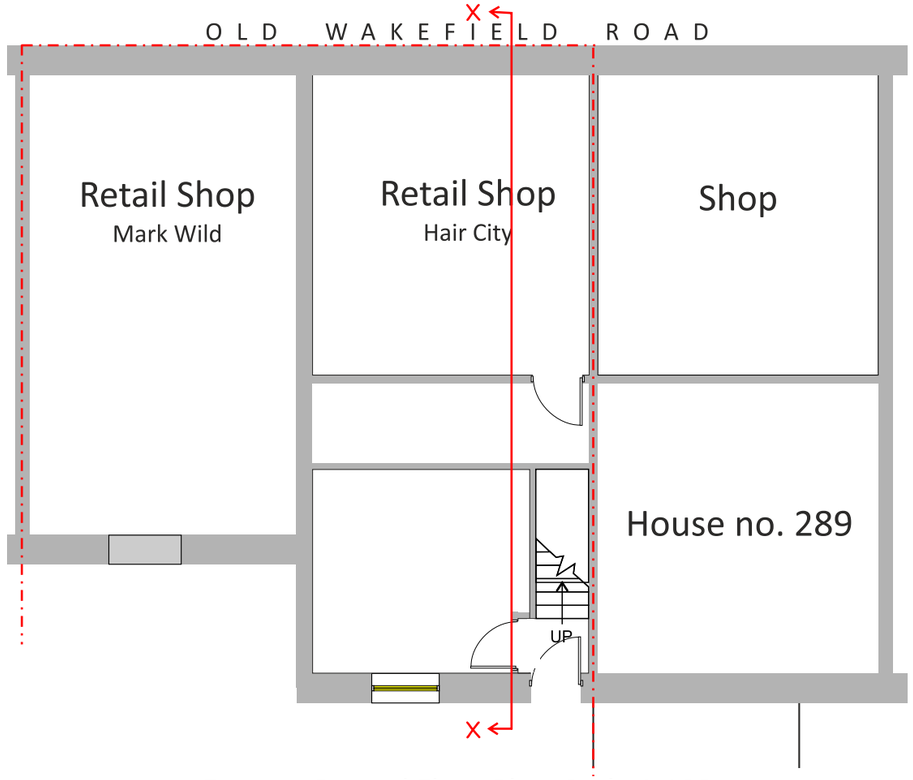

Existing Ground Floor Plan Scale 1:100

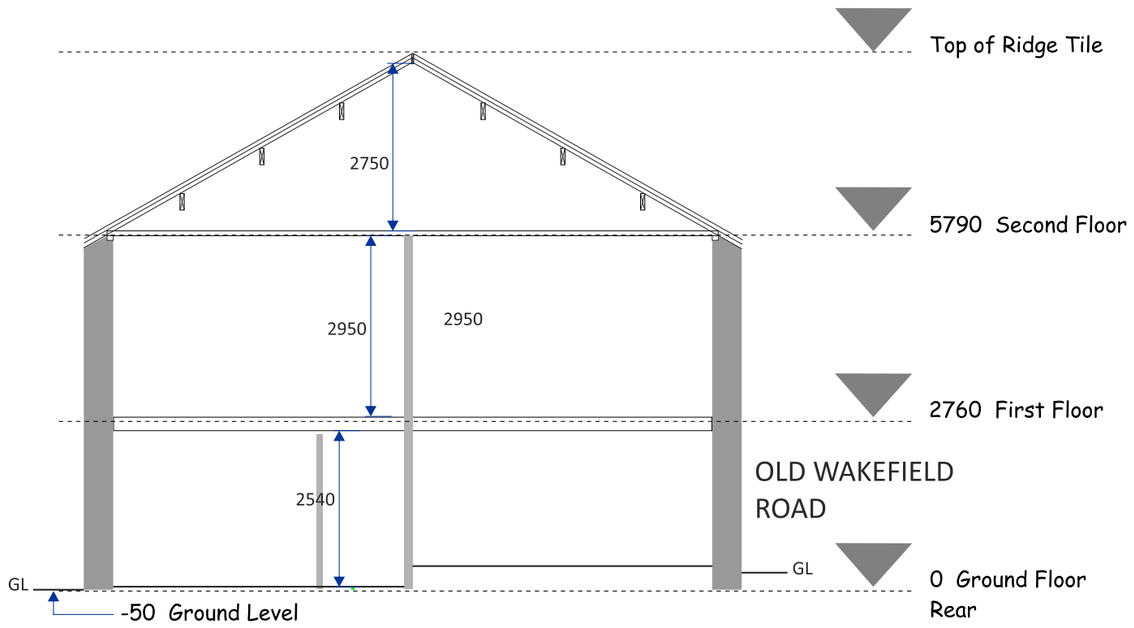

Existing Section Thru X-X Scale 1:100

AlamPlans.
Tel: 0788 989 7159
Email: Alamplans@outlook.com
Web: AlamPlans.com

PROJECT: FIRST FLOOR & LOFT CONVERSION TO FORM 3 FLATS Address: 291a Old Wakefield Rd, Moldgreen, Huddersfield. HD5 8AG	DRAWING TITLE: EXT & PROP PLANS	Status: PLANNING	Scale: 1:100@A3	Date Drawn: 25/08/2026	Drawing Ref: HD58AG291a-v2 Page 1 of 2