

Flat roof to be EPDM black rubberised membrane.
Dormers walls, cheeks and fascias to be in grey pvc with white pvc windows to match existing widows.
Guttering and down pipes to be black pvc to match existing.

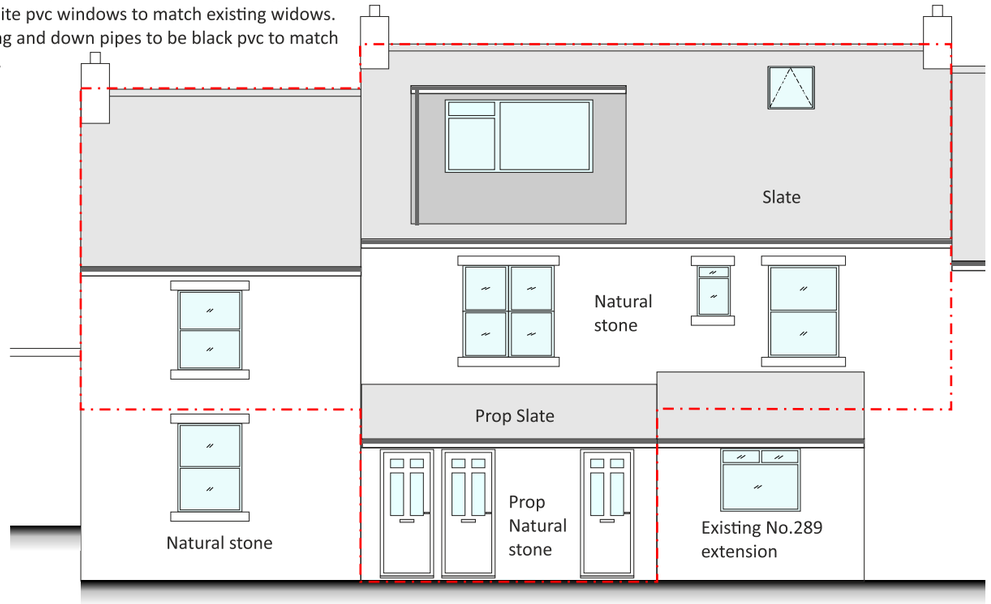



Proposed slate roof to extension to be in blue slates to match existing


Proposed Rear North-west Elevation Scale 1:100

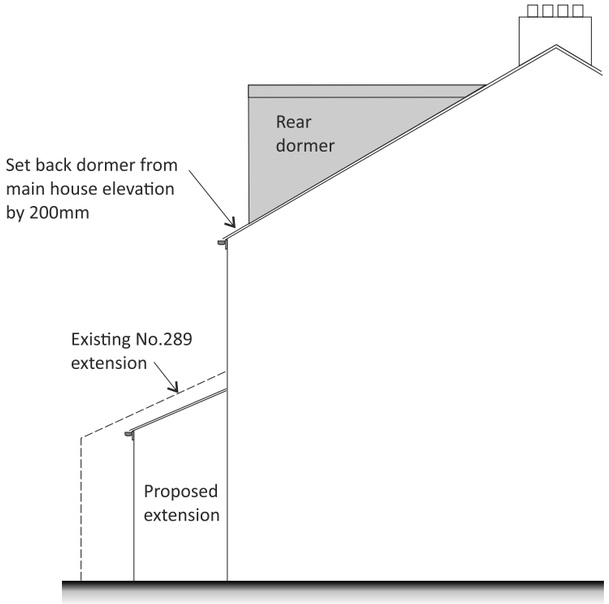



Proposed South-west Elevation Scale 1:100

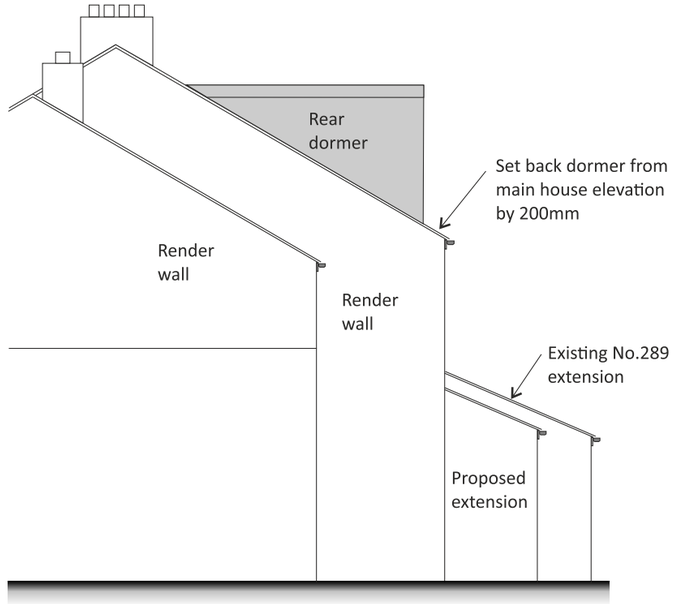



Proposed North-east Elevation Scale 1:100

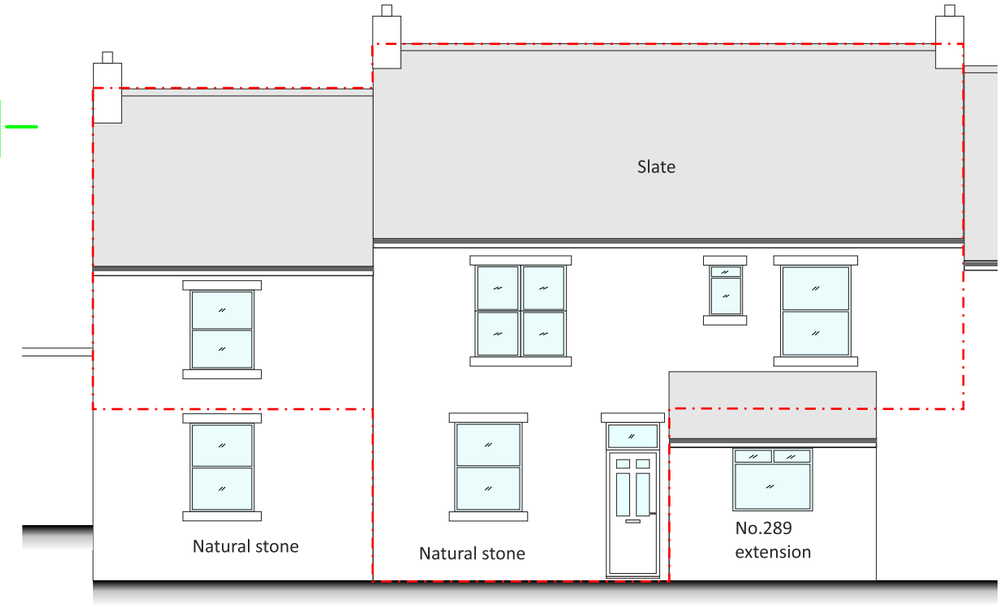


Existing Rear North-west Elevation Scale 1:100

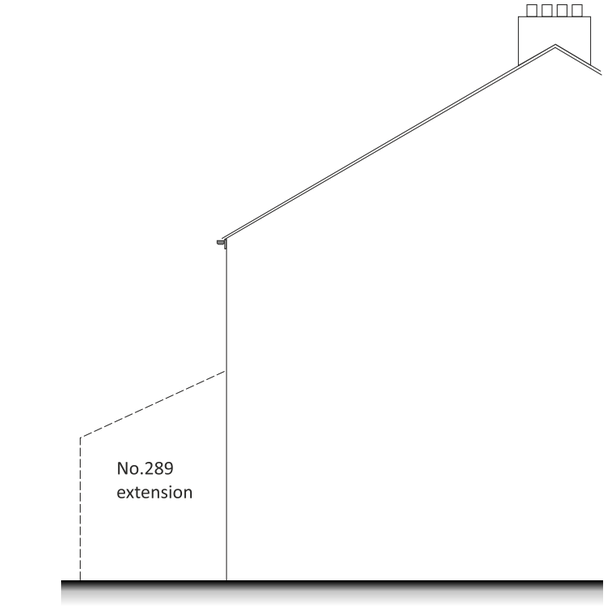


Existing South-west Elevation Scale 1:100

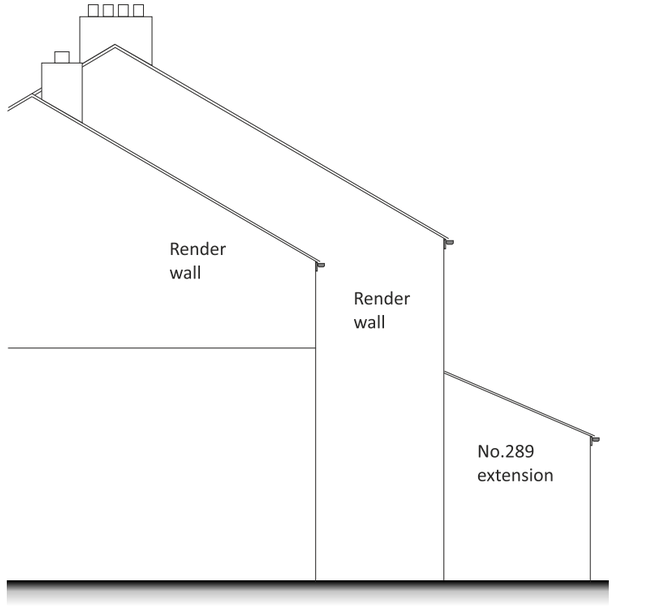


Existing North-east Elevation Scale 1:100

AlamPlans. Tel: 0788 989 7159 Email: Alamplans@outlook.com Web: AlamPlans.co

PROJECT: FIRST FLOOR & LOFT CONVERSION TO FORM 3 FLATS
Address: 291a Old Wakefield Rd, Moldgreen, Huddersfield. HD5 8AG

DRAWING TITLE: EXT & PROP ELEVATIONS

Status: PLANNING

Scale: 1:200@A3

Date Drawn: 22/10/2026

Drawing Ref: HD58AG291a-v3