
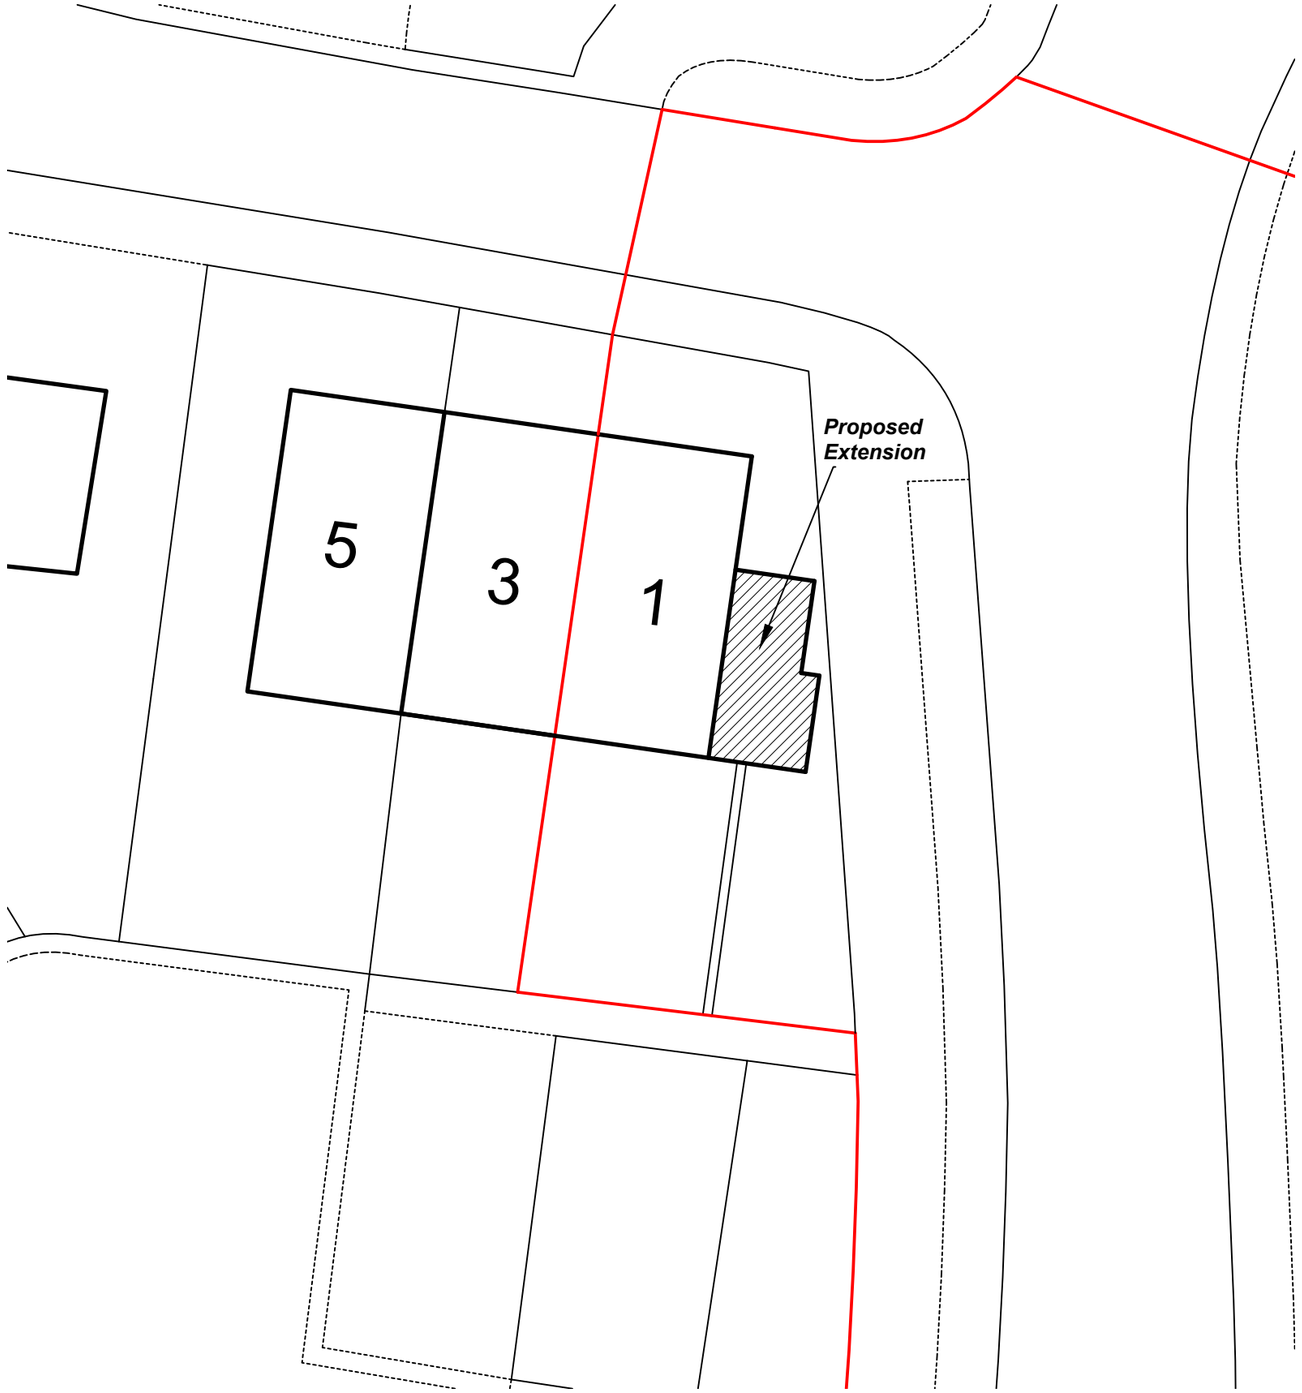


PROPOSED SITE PLAN Scale 1:200

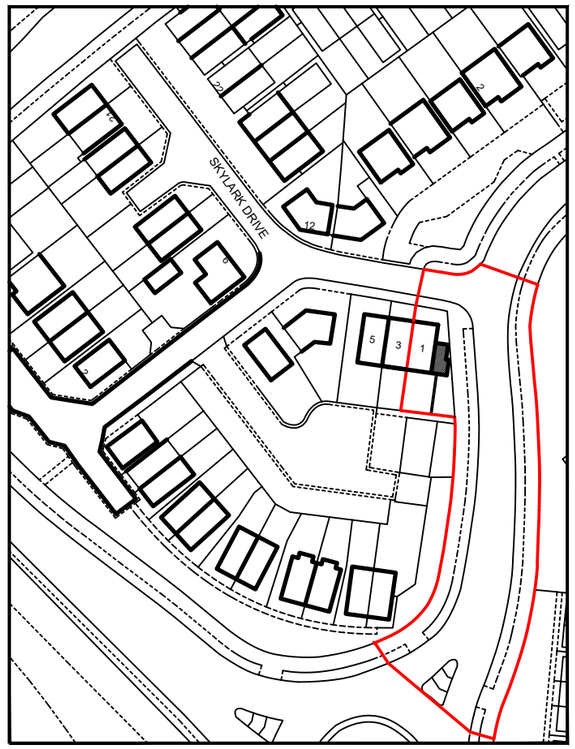

LOCATION PLAN Scale 1:1250

JDM ARCHITECTURAL DESIGNS
Amberville, Lime Kiln Lane, Kirk Deighton, Wetherby, North Yorkshire LS22 4EA
email - jdmarchitecturaldesigns@gmail.com
mobile - 07950289803

1 SKYLARK DRIVE SHAW CROSS DEWSBURY
Site Plans
Drg no 101785.02 Rev:A
Scale: see drg - Date: Sept 26- By: JM