
THIS DRAWING IS COPYRIGHT, AND REMAINS THE PROPERTY OF HTC ARCHITECTS. IT MUST NOT BE REPRODUCED, USED, DISCLOSED OR TRANSMITTED TO THIRD PARTIES IN ANY FORM, IN WHOLE OR IN PART, WITHOUT PRIOR WRITTEN PERMISSION.

DO NOT SCALE!
ALL DIMENSIONS SHOULD BE CHECKED ON SITE BEFORE WORK COMMENCES


BASED ON PROMAP 3464905-3583781-720-0. SUBJECT TO RECIEPT OF TOPOGRAPHICAL SURVEY

BOUNDARY BASED ON PROMAP. SUBJECT TO RECIEPT OF TITLE DEED

DESIGN SUBJECT TO FURTHER SURVEYS AND CONSULTANT INFORMATION

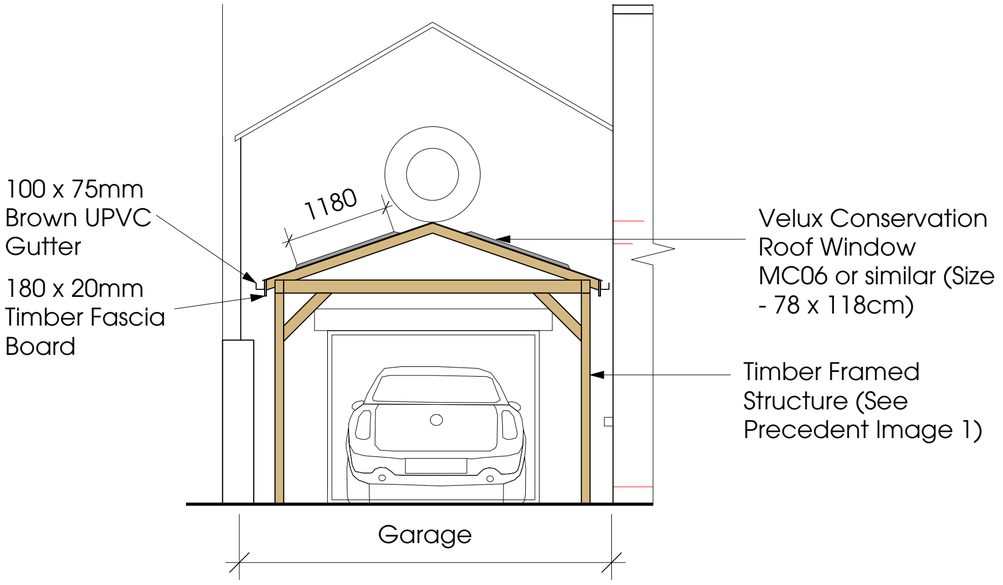

1 **South East Elevation**
Scale: 1:50

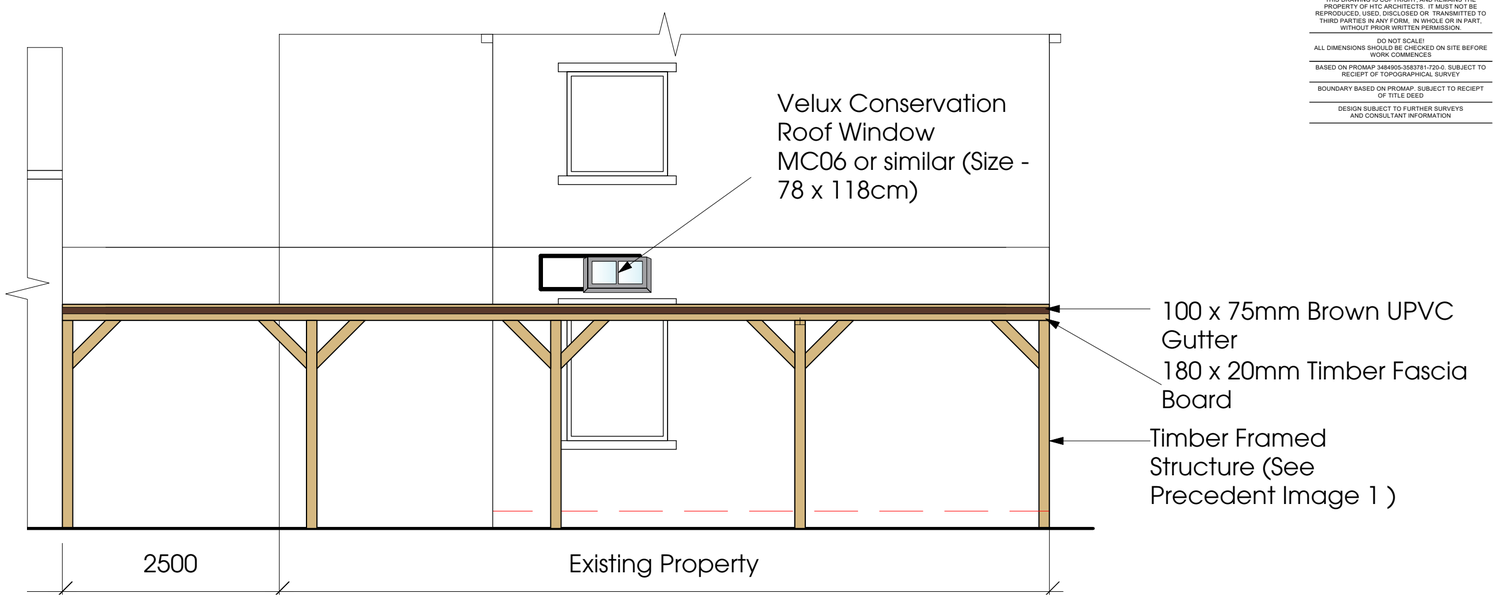

2 **South West Elevation**
Scale: 1:50



Precedent Image 2



3 **North East Elevation**
Scale: 1:50

Change UPVC components colour to brown to match existing property and extend carport length to abut garage and finish to end of property.

Rev.	Date	Description	Drawn
A	03/06/26		JL

htcarchitects
York Place Studio
8 Britannia Street
Leeds
LS1 2DZ
T: (0113) 244 3457
W: www.htcarchitects.co.uk
E: info@htcarchitects.co.uk

Architects Registration Board
RIBA Chartered Practice
CIAT

client
Mr and Mrs Mahe

project
65 Jackroyd Lane, Upper Hopton , Mirfield

drawing title
Proposed Detailed Elevations

date	May 2026
status	Planning
scale	1:50 @ A2
drawn	JL
checked	MN
job no.	4390
dwg no.	F202
rev.	A