
THIS DRAWING IS COPYRIGHT, AND REMAINS THE PROPERTY OF HTC ARCHITECTS. IT MUST NOT BE REPRODUCED, USED, DISCLOSED OR TRANSMITTED TO THIRD PARTIES IN ANY FORM, IN WHOLE OR IN PART, WITHOUT PRIOR WRITTEN PERMISSION.

DO NOT SCALE!
ALL DIMENSIONS SHOULD BE CHECKED ON SITE BEFORE WORK COMMENCES


BASED ON PROMAP 3464905-3583781-720-0. SUBJECT TO RECIEPT OF TOPOGRAPHICAL SURVEY

BOUNDARY BASED ON PROMAP. SUBJECT TO RECIEPT OF TITLE DEED


DESIGN SUBJECT TO FURTHER SURVEYS AND CONSULTANT INFORMATION

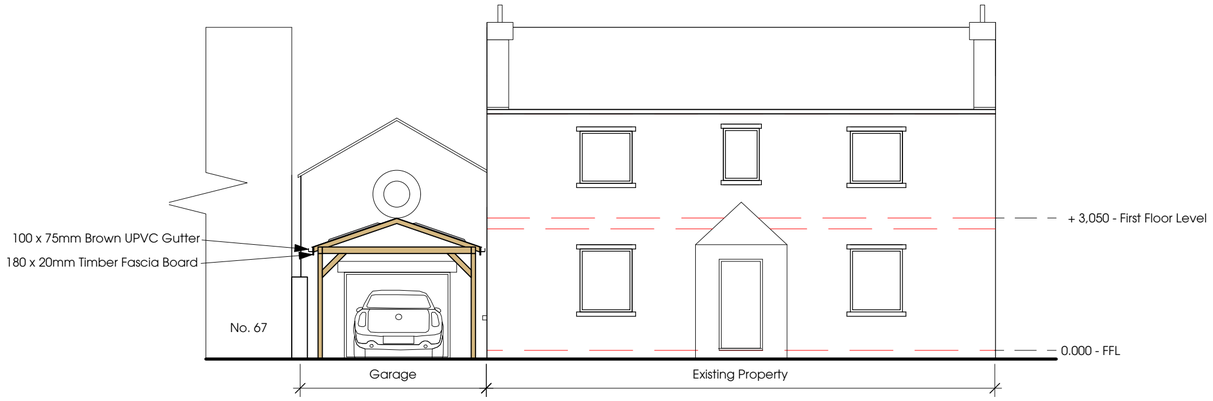


1 **South East Elevation**
Scale: 1:100

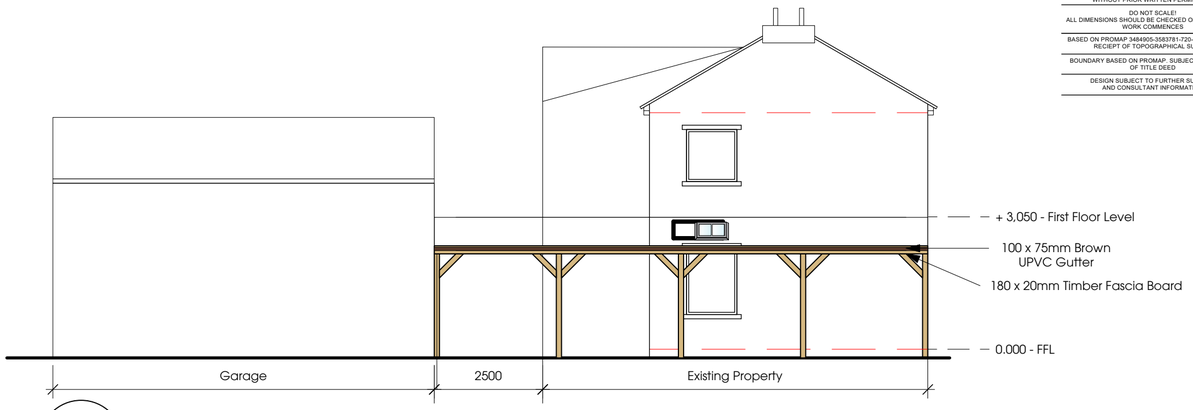

2 **South West Elevation**
Scale: 1:100

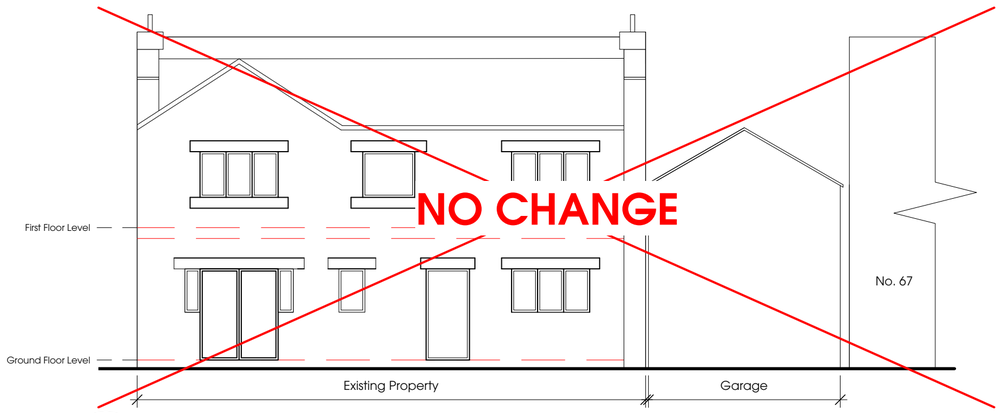

3 **North West Elevation**
Scale: 1:100

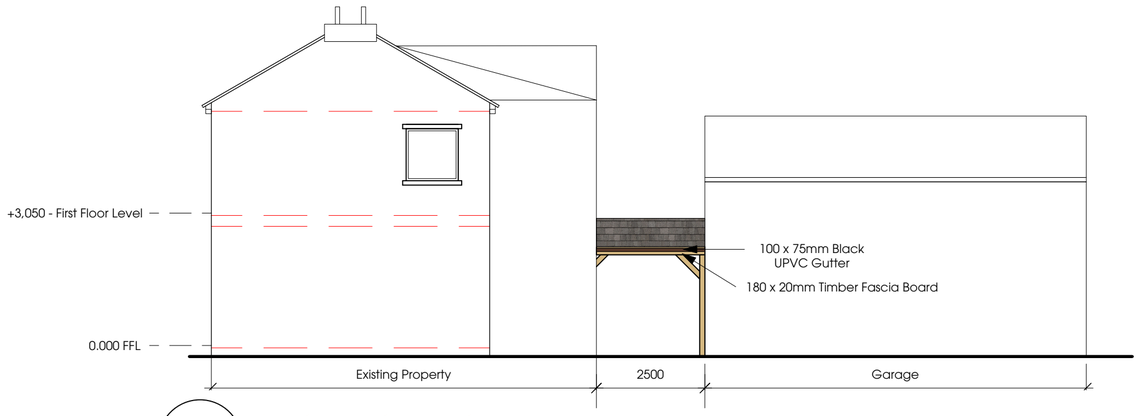

4 **North East Elevation**
Scale: 1:100



Precedent Image 1

Rev.	Date	Description	Drawn
A	03/06/26	Change UPVC components colour to brown to match existing property and extend carport length to abut garage and finish to end of property.	JL

htcarchitects
York Place Studio
8 Britannia Street
Leeds
LS1 2DZ
T: (0113) 244 3457
W: www.htcarchitects.co.uk
E: info@htcarchitects.co.uk
CIAT
arb Architects Registration Board
RIBA Chartered Practice

client
Mr and Mrs
Mahe

project
65 Jackroyd Lane, Upper Hopton , Mirfield

drawing title
Proposed Elevations

date May 2026
status Planning
scale 1:100 @ A3
drawn JL checked MN
job no. 4390 dwg no. F201 rev. A