THIS DRAWING IS COPYRIGHT, AND REMAINS THE PROPERTY OF HTC ARCHITECTS. IT MUST NOT BE REPRODUCED, USED, DISCLOSED OR TRANSMITTED TO THIRD PARTIES IN ANY FORM, IN WHOLE OR IN PART, WITHOUT PRIOR WRITTEN PERMISSION.

DO NOT SCALE!
ALL DIMENSIONS SHOULD BE CHECKED ON SITE BEFORE WORK COMMENCES

BASED ON PROMAP 3464905-3583781-720-0. SUBJECT TO RECIEPT OF TOPOGRAPHICAL SURVEY

BOUNDARY BASED ON PROMAP. SUBJECT TO RECIEPT OF TITLE DEED

DESIGN SUBJECT TO FURTHER SURVEYS AND CONSULTANT INFORMATION



1 **South East Elevation**
Scale: 1:100




2 **South West Elevation**
Scale: 1:100



3 **North West Elevation**
Scale: 1:100



4 **North East Elevation**
Scale: 1:100

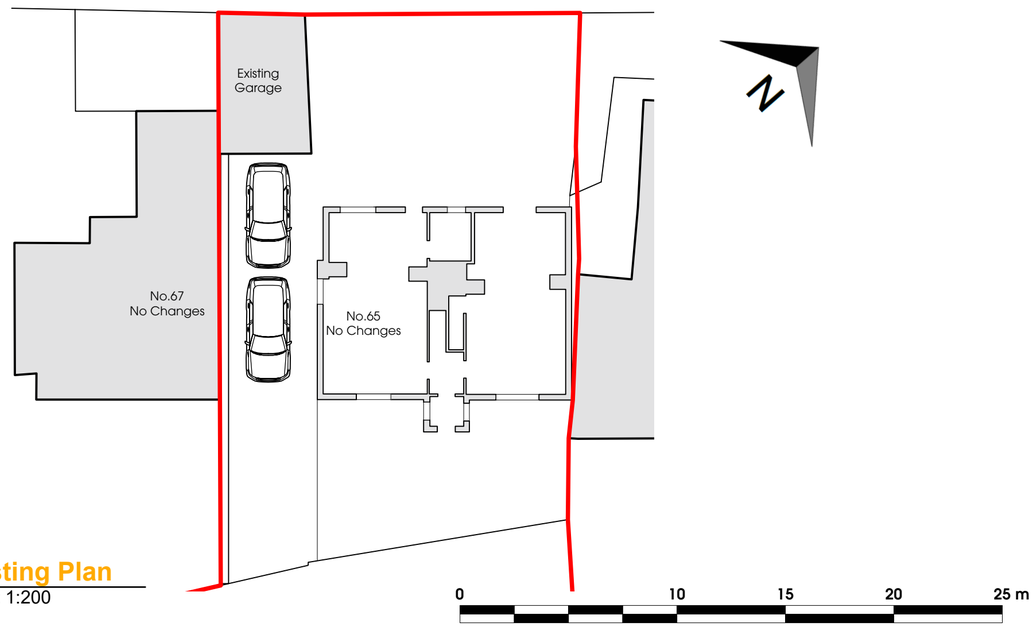

5 **Existing Plan**
Scale: 1:200



Rev.	Date	Description	Drawn

htcarchitects
York Place Studio
8 Britannia Street
Leeds
LS1 2DZ
T: (0113) 244 3457
W: www.htcarchitects.co.uk
E: info@htcarchitects.co.uk
CIAT
arb Architects Registration Board
RIBA Chartered Practice

client
Mr and Mrs
Mahe

project
65 Jackroyd Lane, Upper Hopton , Mirfield

drawing title
Existing Elevations

date	May 2026
status	Planning
scale	1:100/200 @ A2
drawn	JL
checked	MN
job no.	4390
dwg no.	F200
rev.	