




CROSS SITE SECTION AA_ AS EXISTING_
Scale 1:200

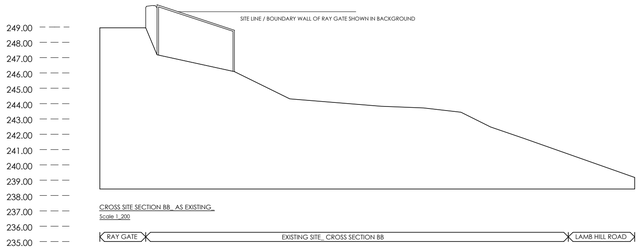


CROSS SITE SECTION BB_ AS EXISTING_
Scale 1:200

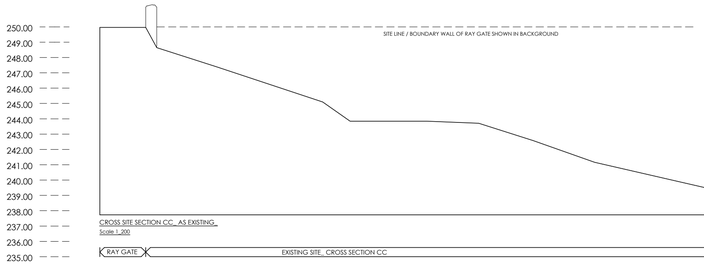


CROSS SITE SECTION CC_ AS EXISTING_
Scale 1:200

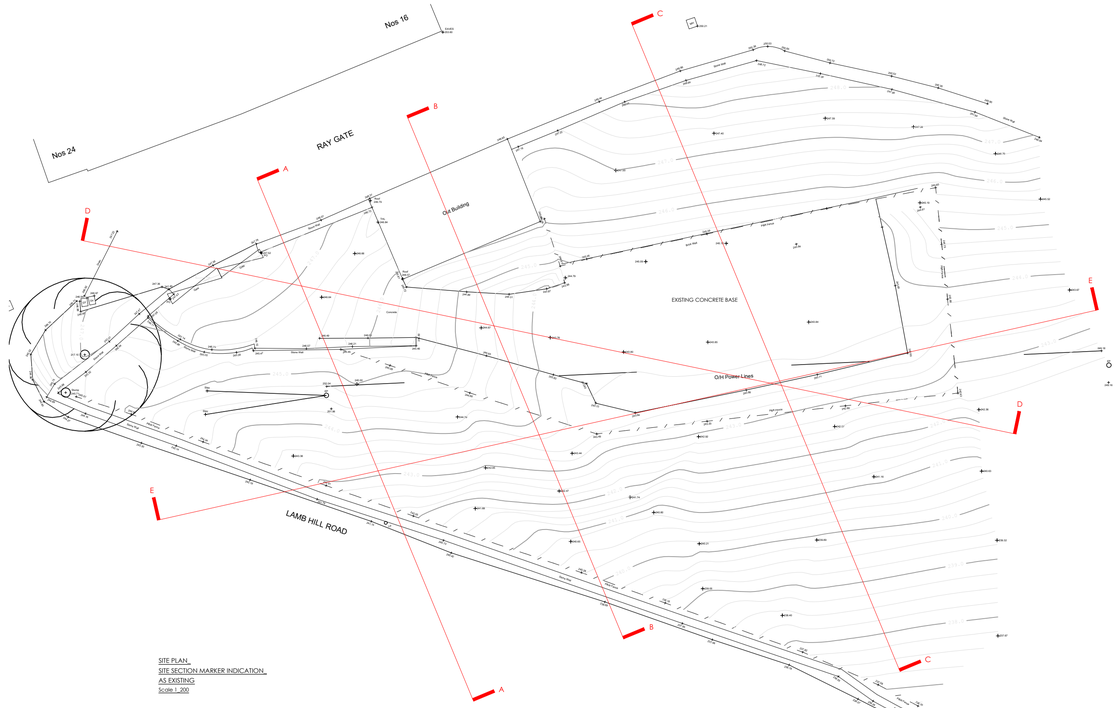

SITE PLAN_
SITE SECTION MARKER INDICATION_
AS EXISTING
Scale 1:200

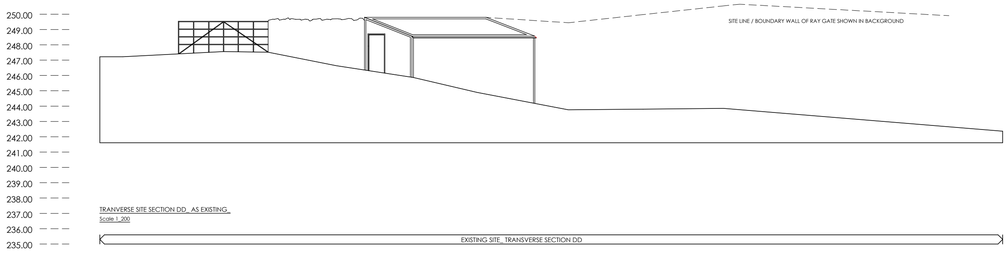

TRANVERSE SITE SECTION DD_ AS EXISTING_
Scale 1:200

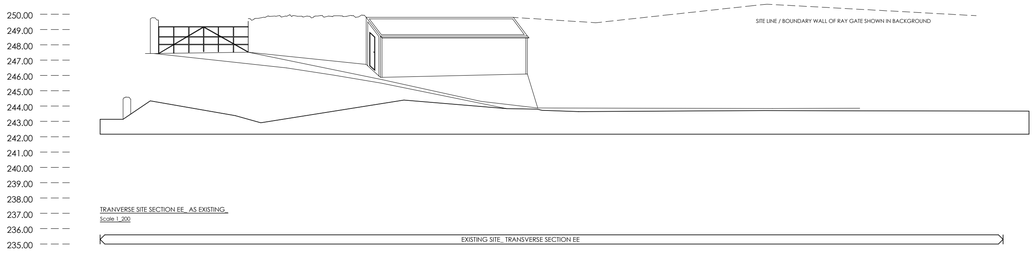

TRANVERSE SITE SECTION EE_ AS EXISTING_
Scale 1:200

The drawing is copyright © Eight One Two Architects ltd. If in doubt... ASK.
Drawing measurements shall not be obtained from scaling from the drawing. All dimensions are to be site verified prior to construction. Any discrepancies are to be reported to Eight One Two Architects ltd immediately. This drawing is to be read in conjunction with all associated drawings and specifications including all relevant sub-consultants information.

RIBA Chartered Practice

Architects Registration Board

Notes_

PLANNING

N

0 2 4 6 8 10m

SCALE 1:200

Note:
Surrounding contextual buildings and information are based on received ordinance survey drawings and are shown for illustrative purposes only.
assumed site boundary is subject to confirmation to legal confirmation

Note:
Information is based on OS map and received information and is subject to full topographical survey.
Assumed site boundary and site constraints subject to legal confirmation.
All Legal easements and extent of existing underground services locations are subject to confirmation.

Rev_ Date_ Amendments_ By_ Apr'd_

Eight_
OneTwo
Architects

Tel_ +44 (0)7761 570735
Email_ mail@eightonetwo.co.uk
www.eightonetwo.co.uk
Studio A5_Brooke's Mill_Armitage Bridge_Huddersfield_HD4 7NR

Drawing Status_
PLANNING

Client_
MR + MRS WILLIAMS

Project_
UNDERHILL, 178 LAMB HALL ROAD, HUDDERSFIELD

Drawing Title_
AS EXISTING SITE SECTIONS

Drawing Scale_	Drawn By_	Checked By_
1:200	JaL	JaL
Paper Size_	**Drawn Date_**	**Checked Date_**
A1	SEPTEMBER 2026	SEPTEMBER 2026

Drawing Number_
24_824 122