
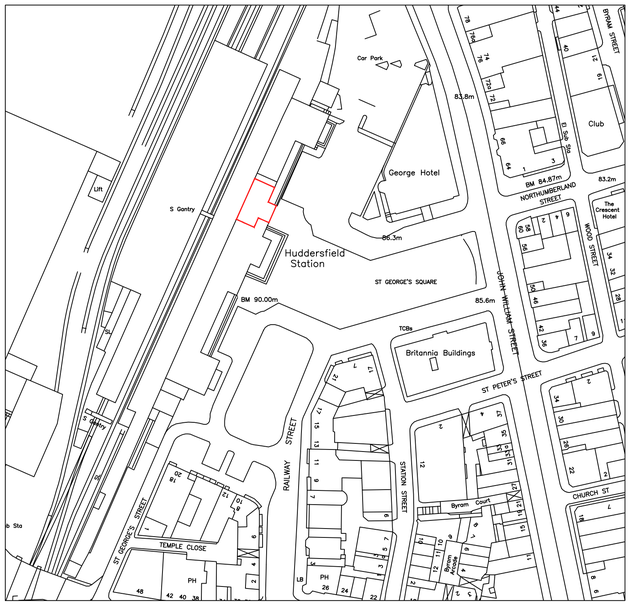


SITE LOCATION PLAN
Scale 1:1250

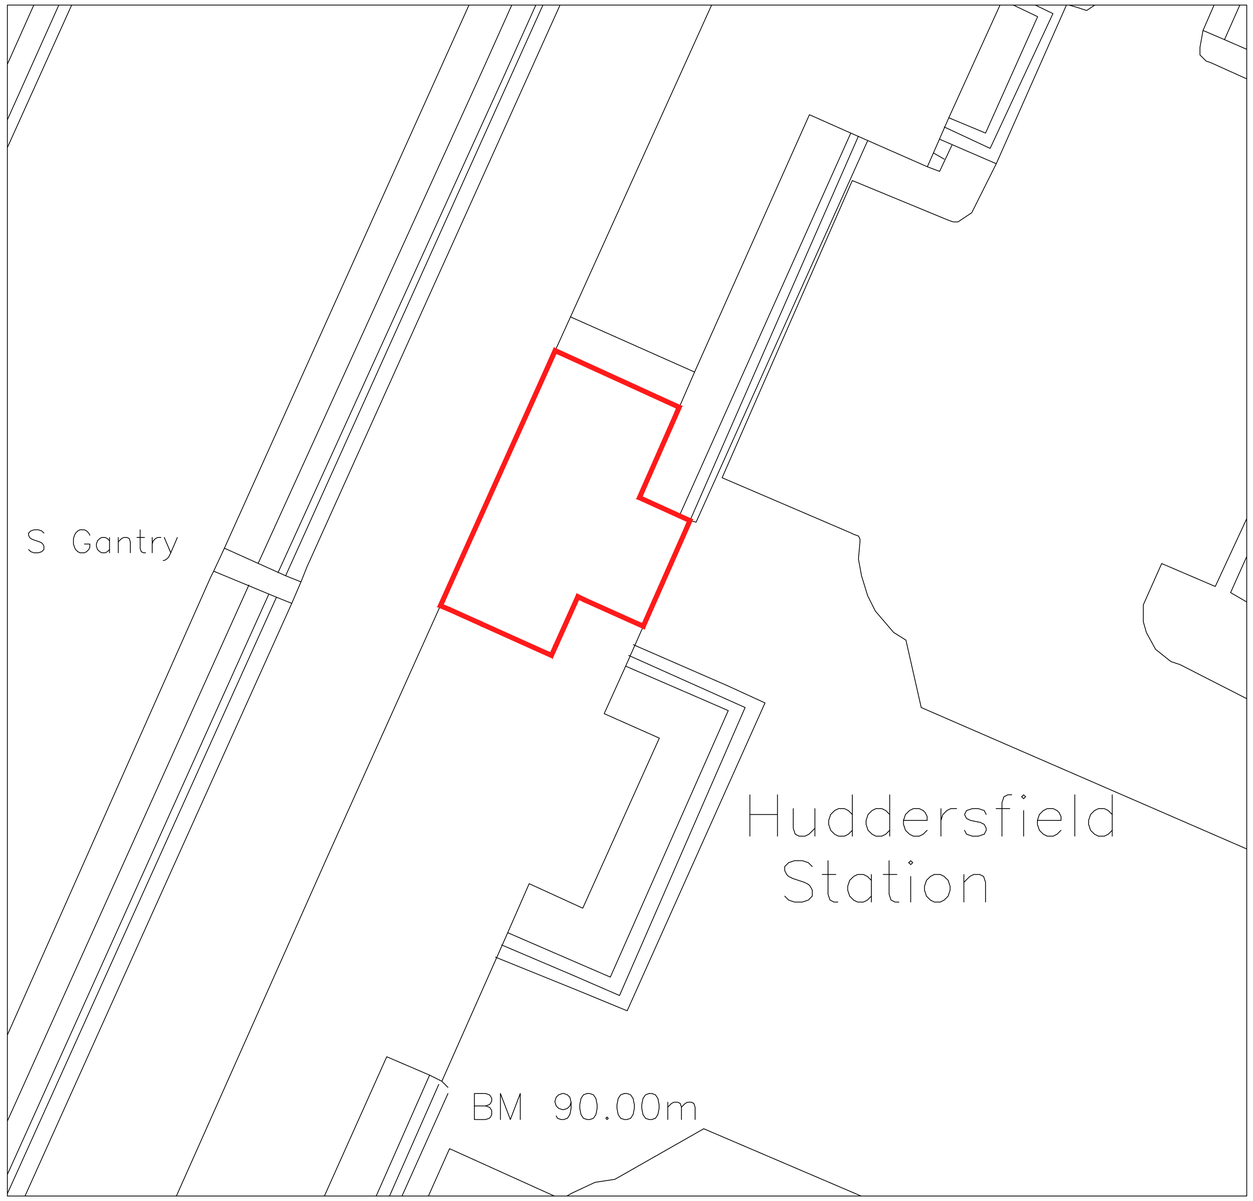

SITE LAYOUT
Scale 1:200

NOTES

THE CONTRACTOR IS RESPONSIBLE FOR CHECKING ALL DIMENSIONS AND NOTIFYING ALL DISCREPANCIES TO THE DESIGNER.

USE FIGURED DIMENSIONS IN PREFERENCE TO SCALED DIMENSIONS.

ALL WORK TO BE IN ACCORDANCE WITH CURRENT BUILDING REGULATIONS.

COPYRIGHT OF THIS DRAWING IS RESERVED BY G.I.A. LIMITED, AND IS ISSUED ON THE CONDITION THAT IT IS NOT COPIED, REPRODUCED OR DISCLOSED TO ANY THIRD PARTY EITHER WHOLLY OR IN PART WITHOUT THE CONSENT IN WRITING OF G.I.A. LIMITED.

0 50 75 100 125m
SCALE BAR
1:1250

0 5 10 15 20m
SCALE BAR
1:200

ISSUED FOR COMMENT

REV	DESCRIPTION	DATE
	AMENDMENTS	

CLIENT
CATERLEISURE LIMITED

JOB
HUDDERSFIELD STATION PROPOSED COSTA HYBRID

DRAWING
SITE PLANS

GIA LTD. 3 Foxoak Park, Common Road, Dunnington, York, YO19 5RZ.
t 01904 481 480 f 01904 486 730 e design@gia.co.uk w www.gia.co.uk
INCORPORATED IN ENGLAND REG. NO. 2784136

JOB NO.	DRAWING NO.
3079	15.0

SCALE
varies @ A1

DRAWN BY	DATE
SS	SEP 26'