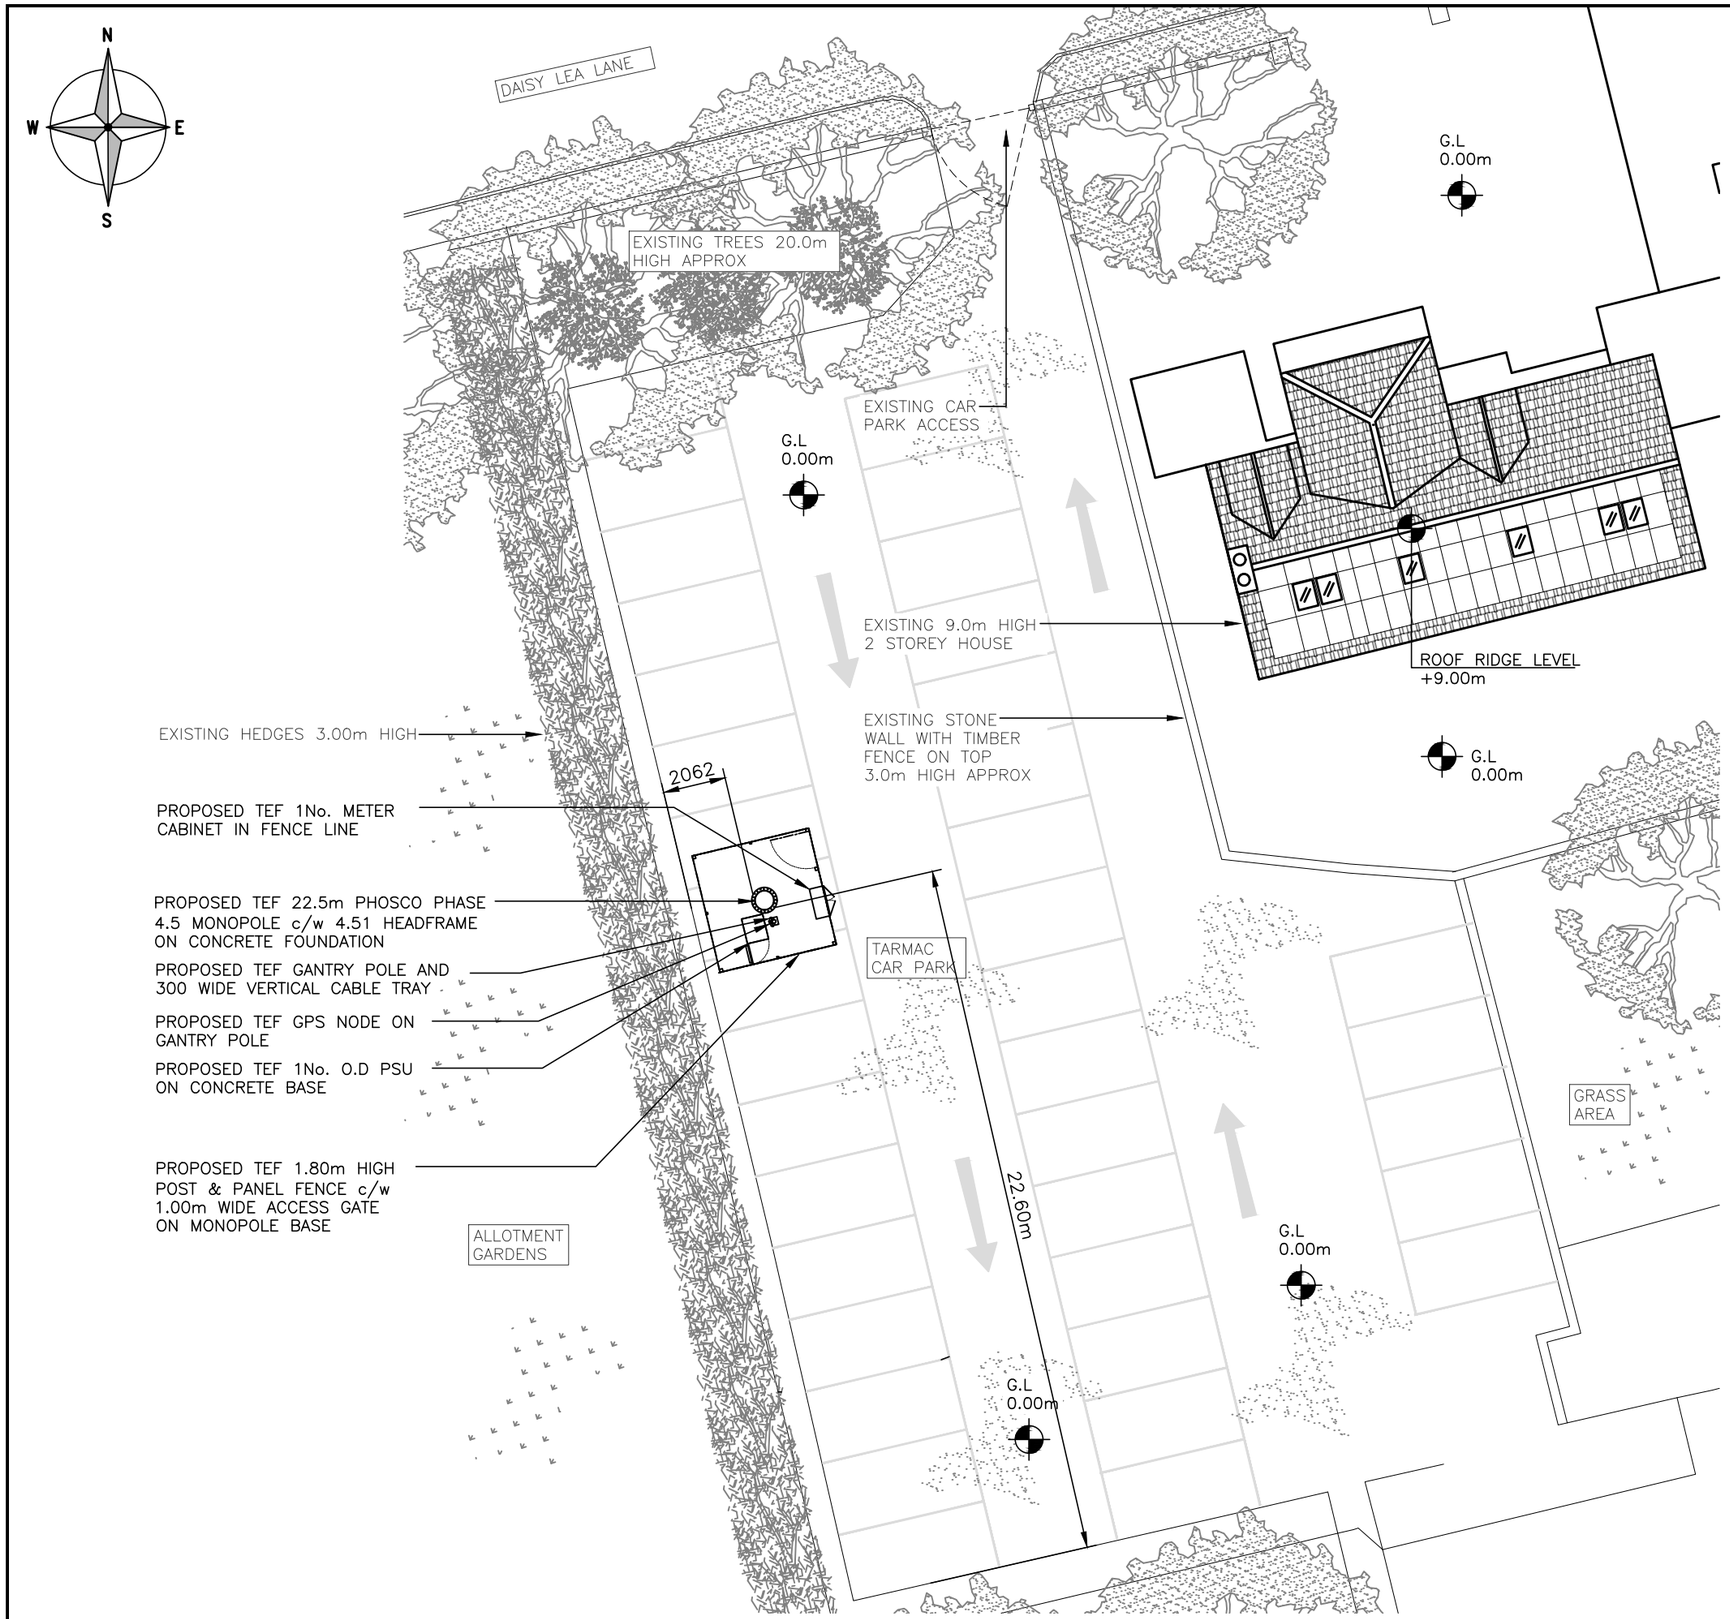


PROPOSED SITE PLAN
(1:200)

ALL DIMENSIONS ARE IN mm UNLESS NOTED OTHERWISE

N.G.R E: 412081 N: 418059

NOTES:

REV	MODIFICATION	BY	CH	DATE
A	PLANNING ISSUE	G.J	P.M	26.01.26

Clarke Telecom
2nd Floor, Building C, One Central Park ,
Northampton Ro20.11.25, Manchester, M40 5BP
Tel: 0161 785 4500
Fax: 0161 785 4501
Web: www.clarke-telecom.com

cornerstone

Cell Name	Opt.
LINDLEY BOWLING CLUB	–

Cell ID No

CSID	– VF	– TEF
306673_00	N/A	22548
Project No.	– TM Cell ID	– N/A
–	–	–

Site 20.11.25dress / ContT.Mt Details

LINDLEY BOWLING CLUB
DAISY LEA LANE
LINDLEY
HUDDERSFIELD
HD3 3LP

Drawing Title: PROPOSED SITE PLAN

Purpose of issue: PLANNING — Dwg Rev:

Drawing Number: 201 — A

Surveyed By:	Original Sheet Size:	PT.Mk Issue:
D.C	A3	

Drawn:	Date:	Checked:	Date:	
G.J	23.01.26	P.M	26.01.26	B