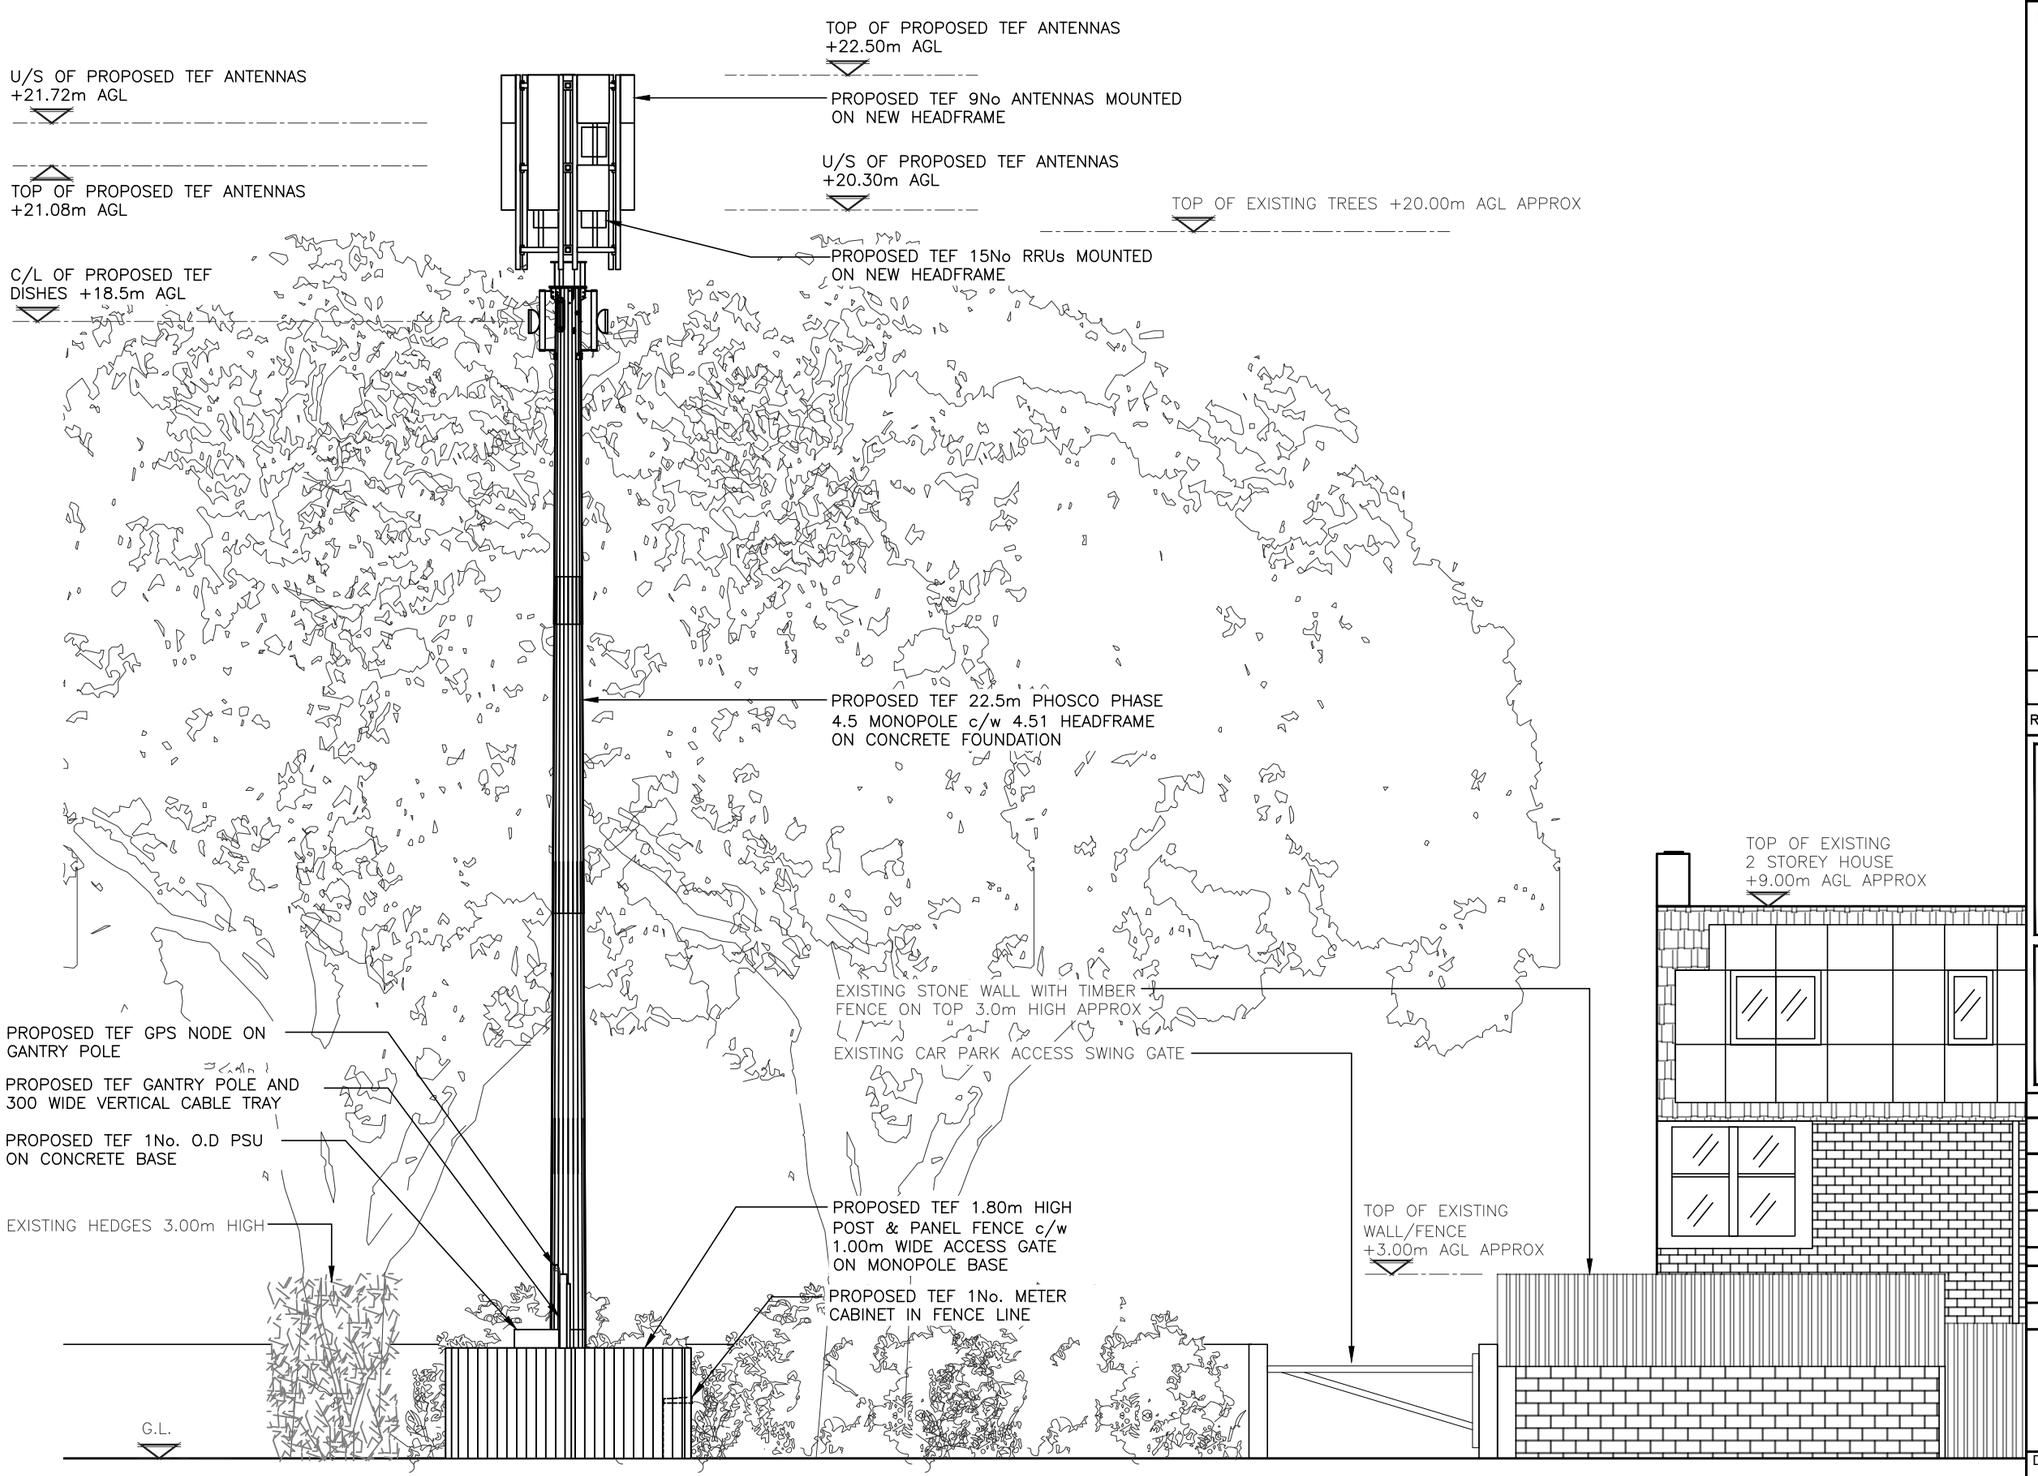


PROPOSED SOUTH EAST ELEVATION

(1:100)

0 2m 4m 6m

1:100

ALL DIMENSIONS ARE IN mm UNLESS NOTED OTHERWISE

N.G.R E: 412081 N: 418059

NOTES:

REV	MODIFICATION	BY	CH	DATE
B	ANTENNA LEVEL ADDED	MW	EM	07.02.26
A	PLANNING ISSUE	G.J	P.M	26.01.26

Clarke Telecom
2nd Floor, Building C, One Central Park ,
Northampton Ro20.11.25, Manchester, M40 5BP
Tel: 0161 785 4500
Fax: 0161 785 4501
Web: www.clarke-telecom.com

cornerstone

Cell Name	Opt.
LINDLEY BOWLING CLUB	–

Cell ID No

CSID	–	VF	–	TEF
306673_00		N/A		22548
Project No.	–	TM Cell ID	–	N/A
–		–		–

Site 20.11.25dress / ContT.Mt Details

LINDLEY BOWLING CLUB
DAISY LEA LANE
LINDLEY
HUDDERSFIELD
HD3 3LP

Drawing Title:
PROPOSED SITE ELEVATION

Purpose of issue:	Dwg Rev:
PLANNING	B

Drawing Number:				
301				B
Surveyed By: D.C		Original Sheet Size: A3		PT.Mk Issue:
Drawn: G.J	Date: 23.01.26	Checked: P.M	Date: 26.01.26	B