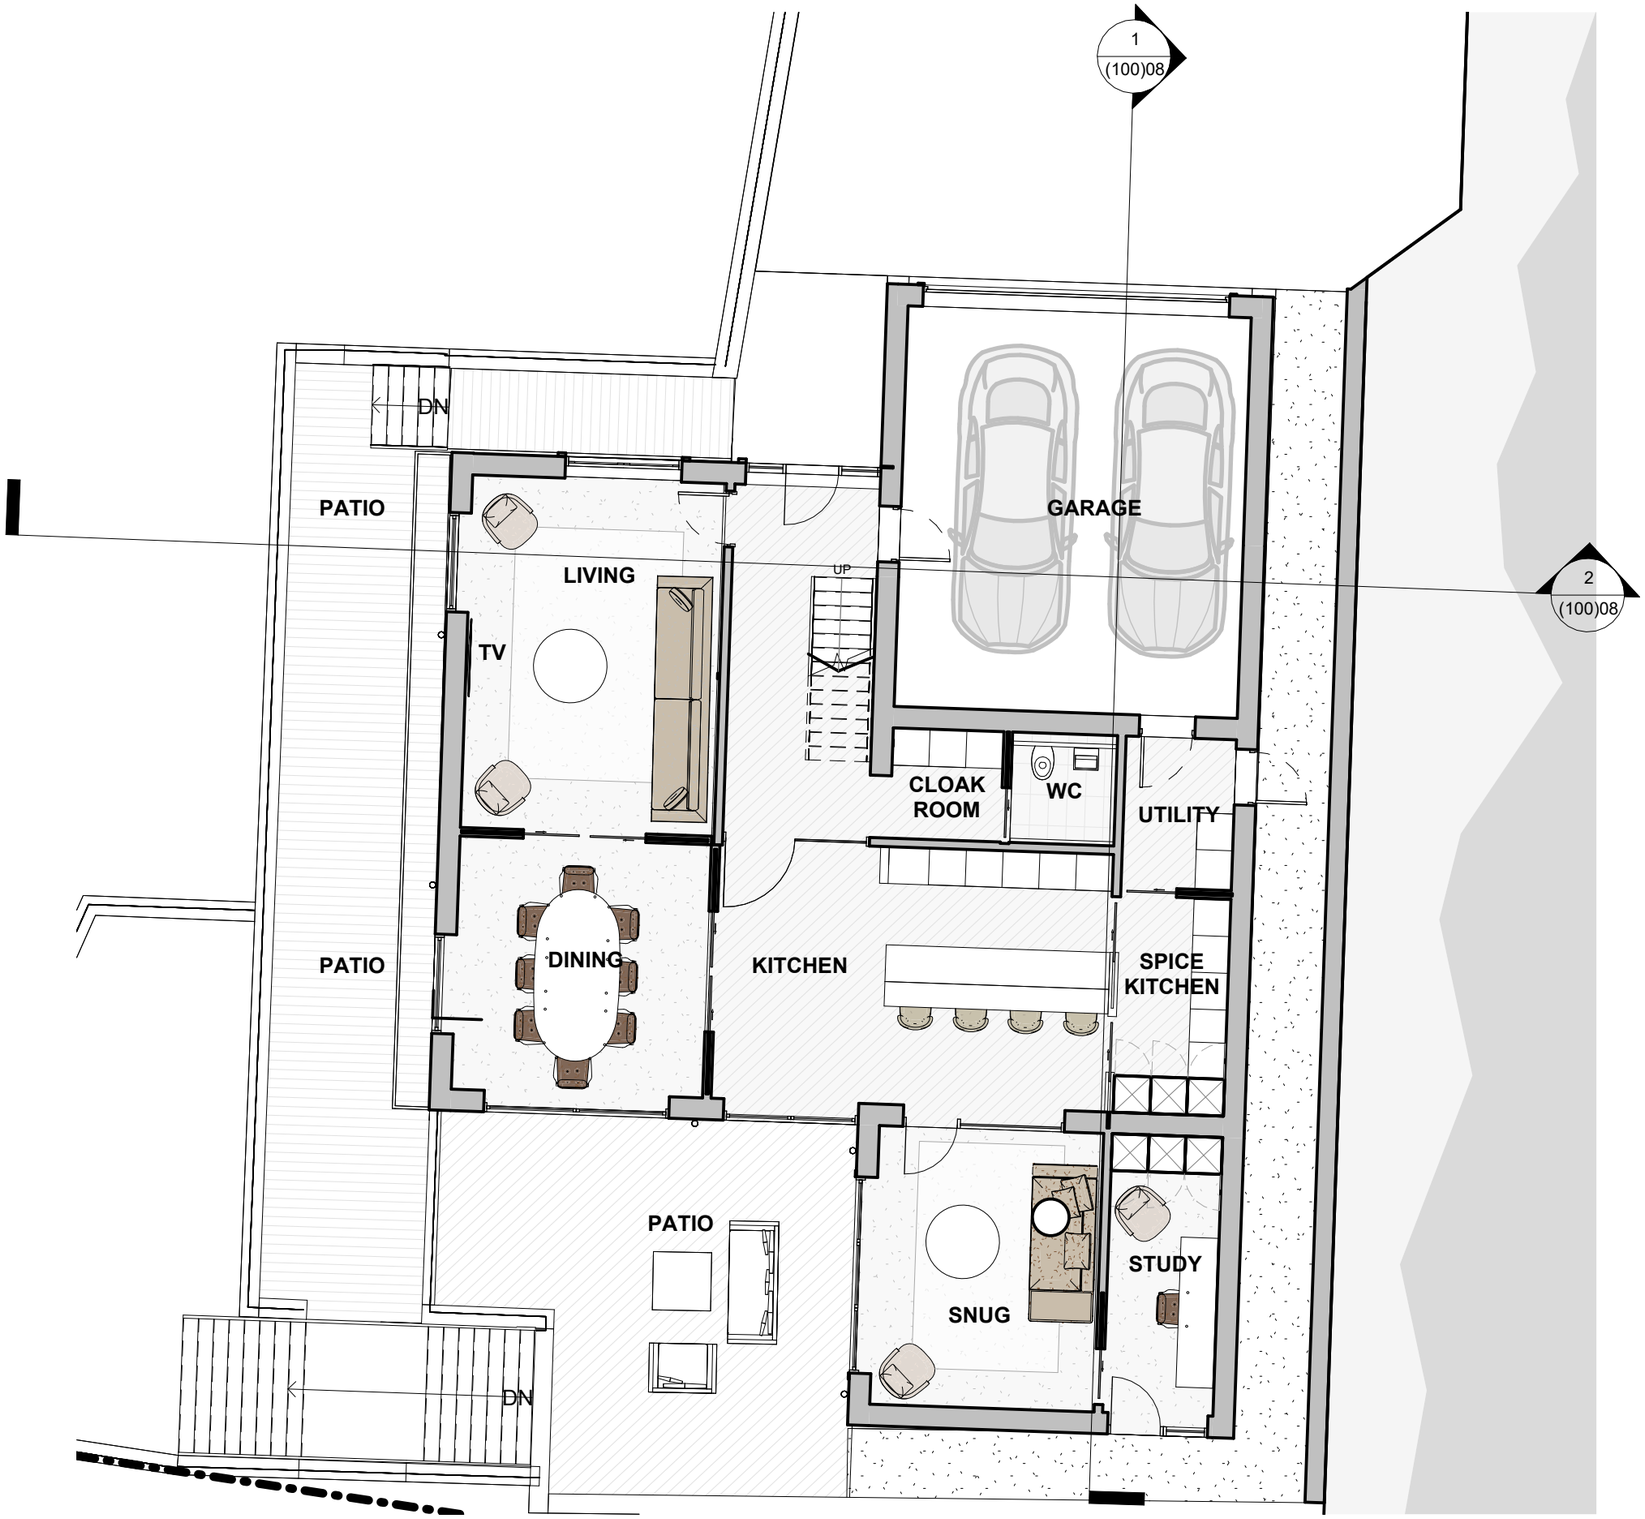


PROPOSED GROUND FLOOR PLAN

1 : 100

Only figured dimensions should be used.

Scaled dimensions should be checked with the Architect.
This drawing together with the design, is the property and copyright of the Architect and must not be reproduced without written permission

0 1 2 3 4 5 10

GRAPHIC SCALE: 1:100

GROUND FLOOR AREA

Footprint (Including Garage): 170 m^2 / 1829 SQFT

Footprint (Excluding Garage): 134 m^2 / 1442 SQFT

Rev No.	Description	Drawn:	Date

DO NOT SCALE OFF THIS DRAWING

ACUMEN
Designers & Architects
acumenarchitects.co.uk 01484 546 000
Headrow House, Old Leeds Road, Huddersfield, Huddersfield HD1 1SG

Client: Mr A Hafiz

Project: Heaton Park Villas, Huddersfield, HD1 4HJ

Description: PROPOSED GROUND FLOOR PLAN

Drawing No	Rev
(100)05	

Scale	Date Drawn	Drawn By	Authorised By
1 : 100 @ A3	AUG 26	EP	JC

Purpose of Issue: Planning ● Building Regs ○ Tender ○ Construction ○ Comment ○ Info ○