Only figured dimensions should be used.

Scaled dimensions should be checked with the Architect.
This drawing together with the design, is the property and copyright of the Architect and must not be reproduced without written permission

0 4 8 12 16 20

GRAPHIC SCALE: 1:200



# PROPOSED FRONT NORTH ELEVATION

1 : 200




# PROPOSED SIDE EAST ELEVATION

1 : 200



# PROPOSED REAR SOUTH ELEVATION

1 : 200

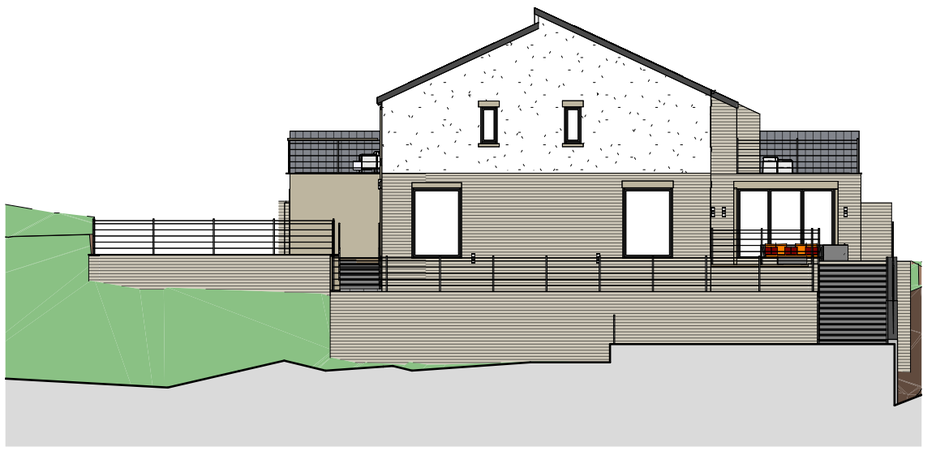

# PROPOSED SIDE WEST ELEVATION

1 : 200

| Rev No. | Description | Drawn: | Date |
|---|---|---|---|

DO NOT SCALE OFF THIS DRAWING

ACUMEN
Designers & Architects

acumenarchitects.co.uk 01484 546 000
Headrow House, Old Leeds Road, Huddersfield, Huddersfield HD1 1SG

Client
Mr A Hafiz

Project
Heaton Park Villas, Huddersfield, HD1 4HJ

Description
PROPOSED ELEVATIONS

| Drawing No | Rev |
|---|---|
| (100)07 | |

| Scale | Date Drawn | Drawn By | Authorised By |
|---|---|---|---|
| 1 : 200 @ A3 | AUG 26 | EP | JC |

Purpose of Issue
Planning ● Building Regs ○ Tender ○ Construction ○ Comment ○ Info ○