

Disclaimer:

Do NOT scale of this drawing. All dimensions are for reference only
Any discrepencies are to be reported to teh drawing author prior to and works being carried out.

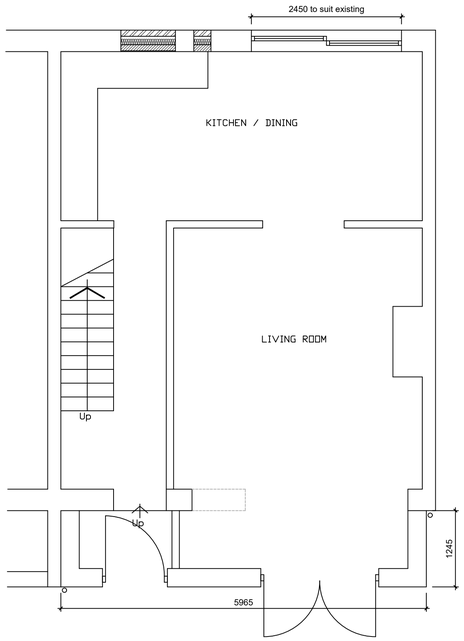


Proposed Ground Floor Plan

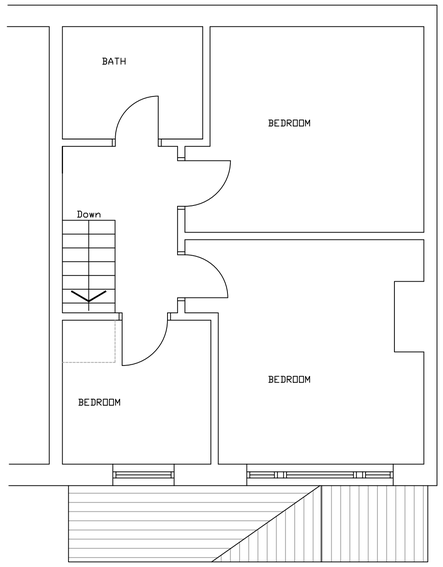

Proposed First Floor Plan

-	-	-
rev	description	date

DO NOT SCALE OFF THIS DRAWING

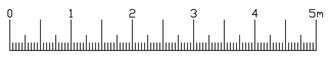

LINEAR SCALE 1:50

Project Title	1 Digley Cottages Single Storey Extension
Client	Lee White
Status	Planning
Scale / Drawing Size	1:50 / A1
Drawn By / Date	JR / 07.09.26
Drawing Title	Proposed Ground & First Floor Plan
Drawing No.	20005