

Disclaimer:


Do NOT scale of this drawing. All dimensions are for reference only
Any discrepencies are to be reported to teh drawing author prior to and works being carried out.

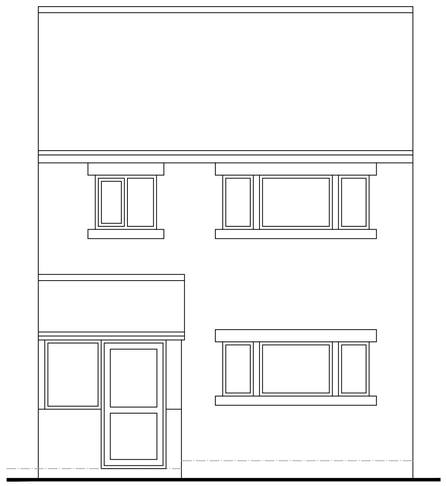


Existing South West Elevation

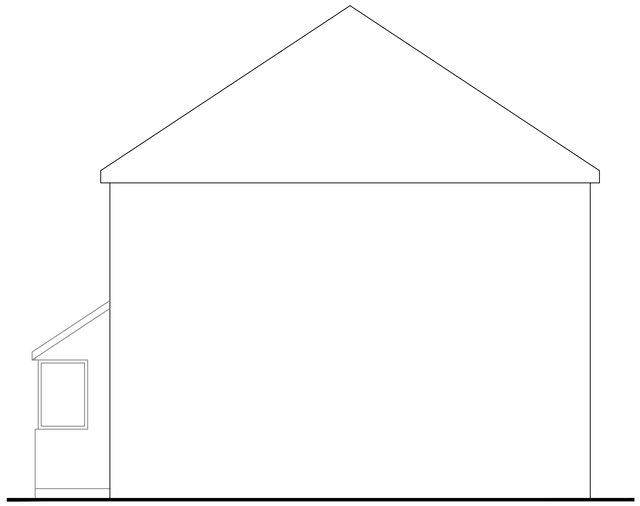

Existing South East Elevation

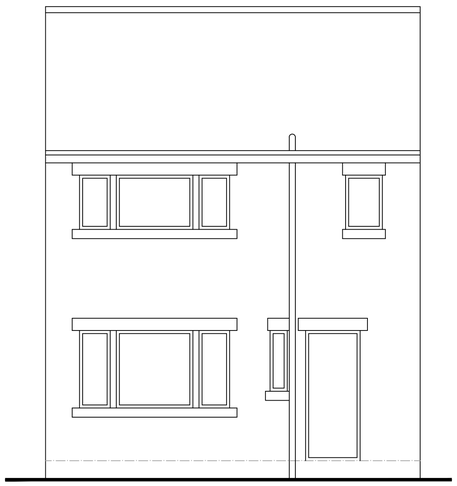


Existing North East Elevation

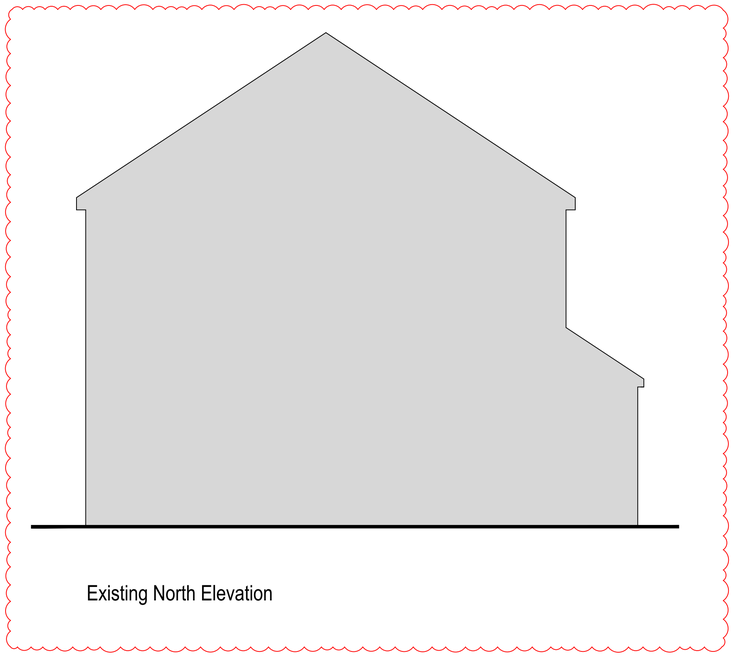

Existing North Elevation

A	Elevation added	26.10.26
rev	description	date

DO NOT SCALE OFF THIS DRAWING

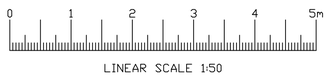

LINEAR SCALE 1:50

Project Title
1 Digley Cottages

Single Storey Extension

Client
Lee White

Status
Planning

Scale	Drawing Size
1:50	A1
Drawn By: JR	Date: 07.09.26
Drawing Title: Existing Elevations	Revision: A

Drawing No.
20003