

Disclaimer:

Do NOT scale of this drawing. All dimensions are for reference only
Any discrepencies are to be reported to teh drawing author prior to and works being carried out.

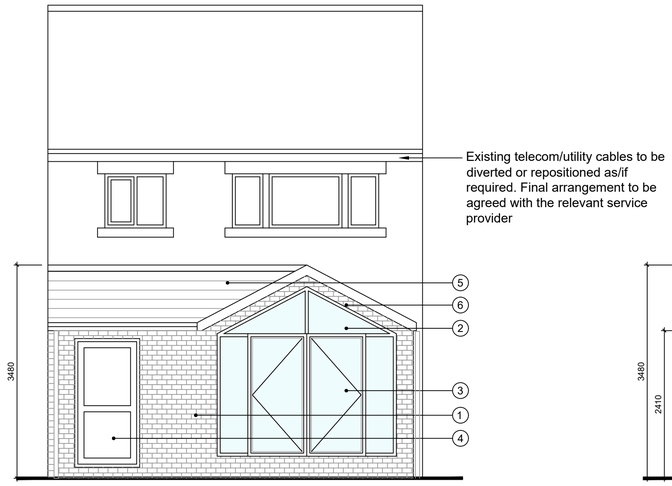


Proposed South West Elevation

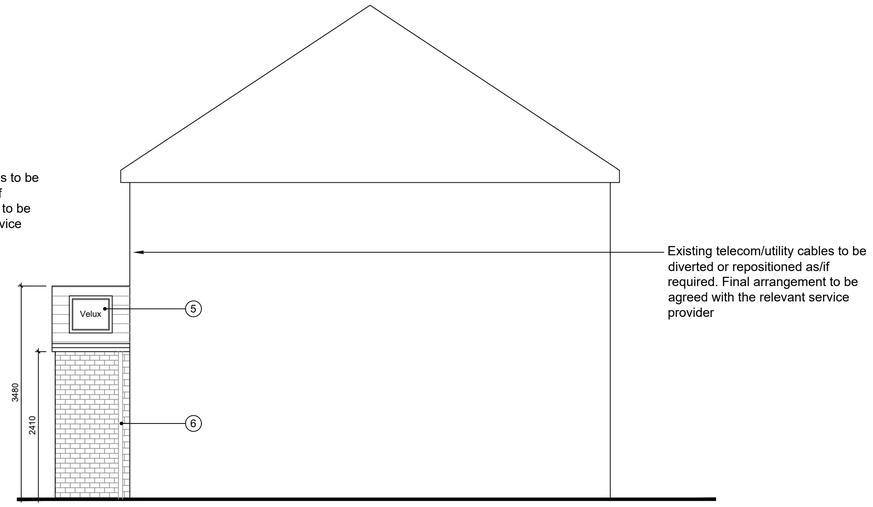


Proposed South East Elevation

Materials


1. Stonework to match existing
2. PPC grey aluminium windows
3. PPC grey aluminium double doors
4. PPC grey aluminium single door
5. Grey slate tiles to match existing
6. Black fascias, eaves and rain water goods to match existing
7. Velux roof lights

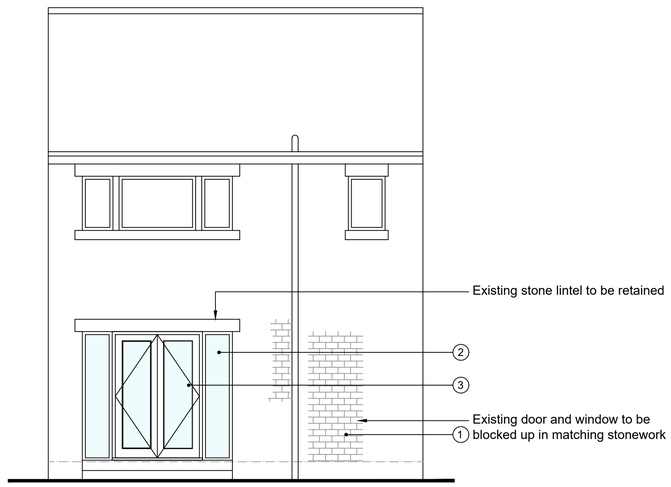

Proposed North East Elevation

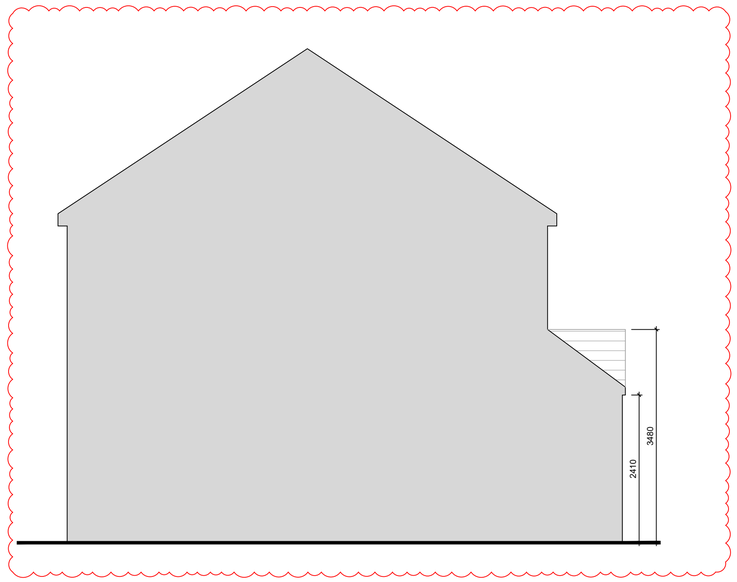

Proposed North West Elevation

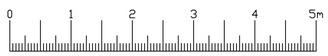

LINEAR SCALE 1:50

rev	description	date
A	North West elevation added	27.10.26

DO NOT SCALE OFF THIS DRAWING

Project Title: 1 Digley Cottages Single Storey Extension	
Client: Lee White	
Status: Planning	
Scale: 1:50	Drawing Size: A1
Drawn By: JR	Date: 07.09.26
Drawing Title: Proposed Elevations	Revision: A
Drawing No.: 20006	