

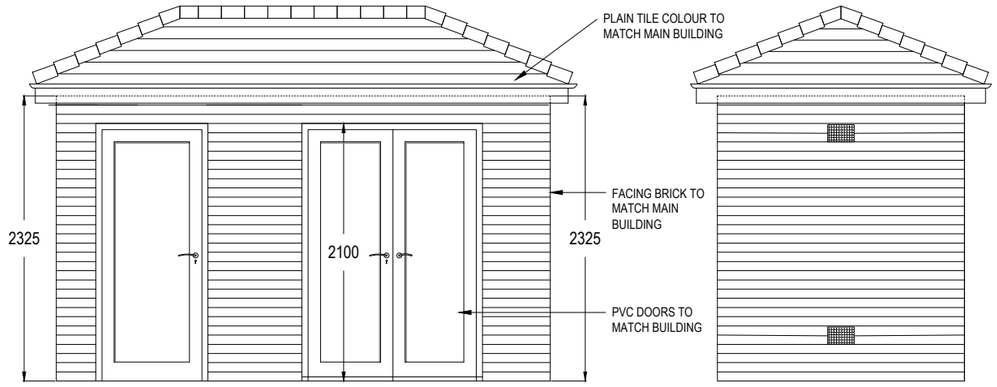


FRONT ELEVATION A


SIDE B

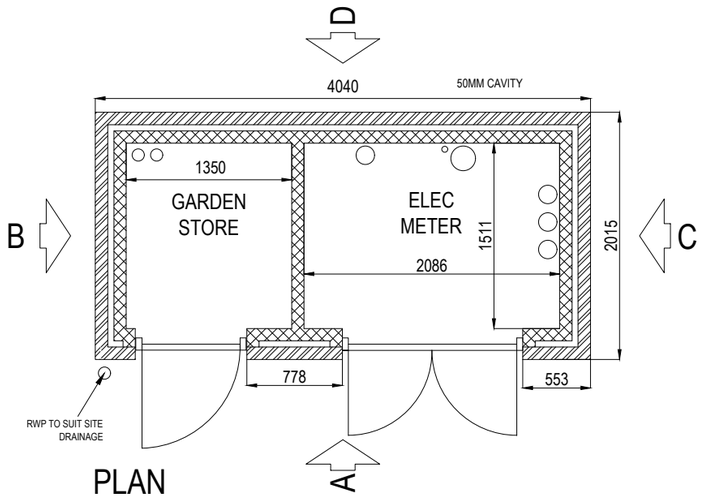


PLAN

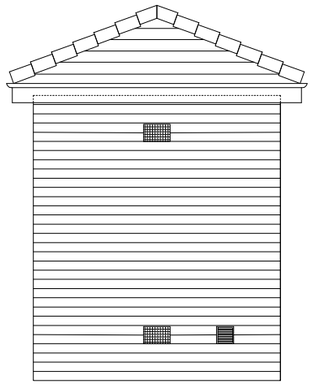

SIDE C

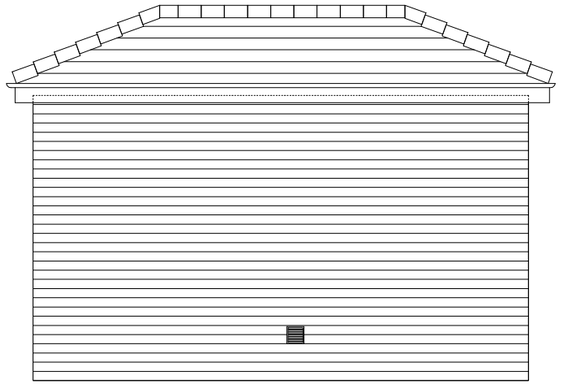

REAR ELEVATION D

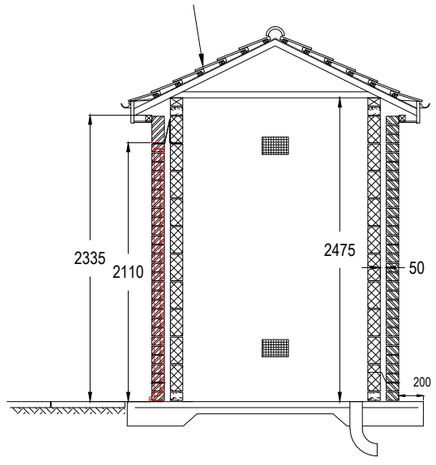

SECTION A-A THROUGH ELEC METER ROOM



SCALE 1:50

REVISIONS

LNT Construction

Unit 2, Helios 47, Isabella Road, Garforth, Leeds, LS25 2DY
Tel: 0113 385 3850

PROJECT

TITLE

COMBINED ELECTRIC METER
HOUSE & GARDEN STORE

SCALE	DATE	
1:50 @ A3	18.05.2026	
DWG NUMBER	DRAWN	REVIEWED
SD - A - 003.1		
STATUS		REVISION
FOR PLANNING APPROVAL		-

© 2026 LNT Construction Ltd. For Planning application purposes only. All rights reserved.